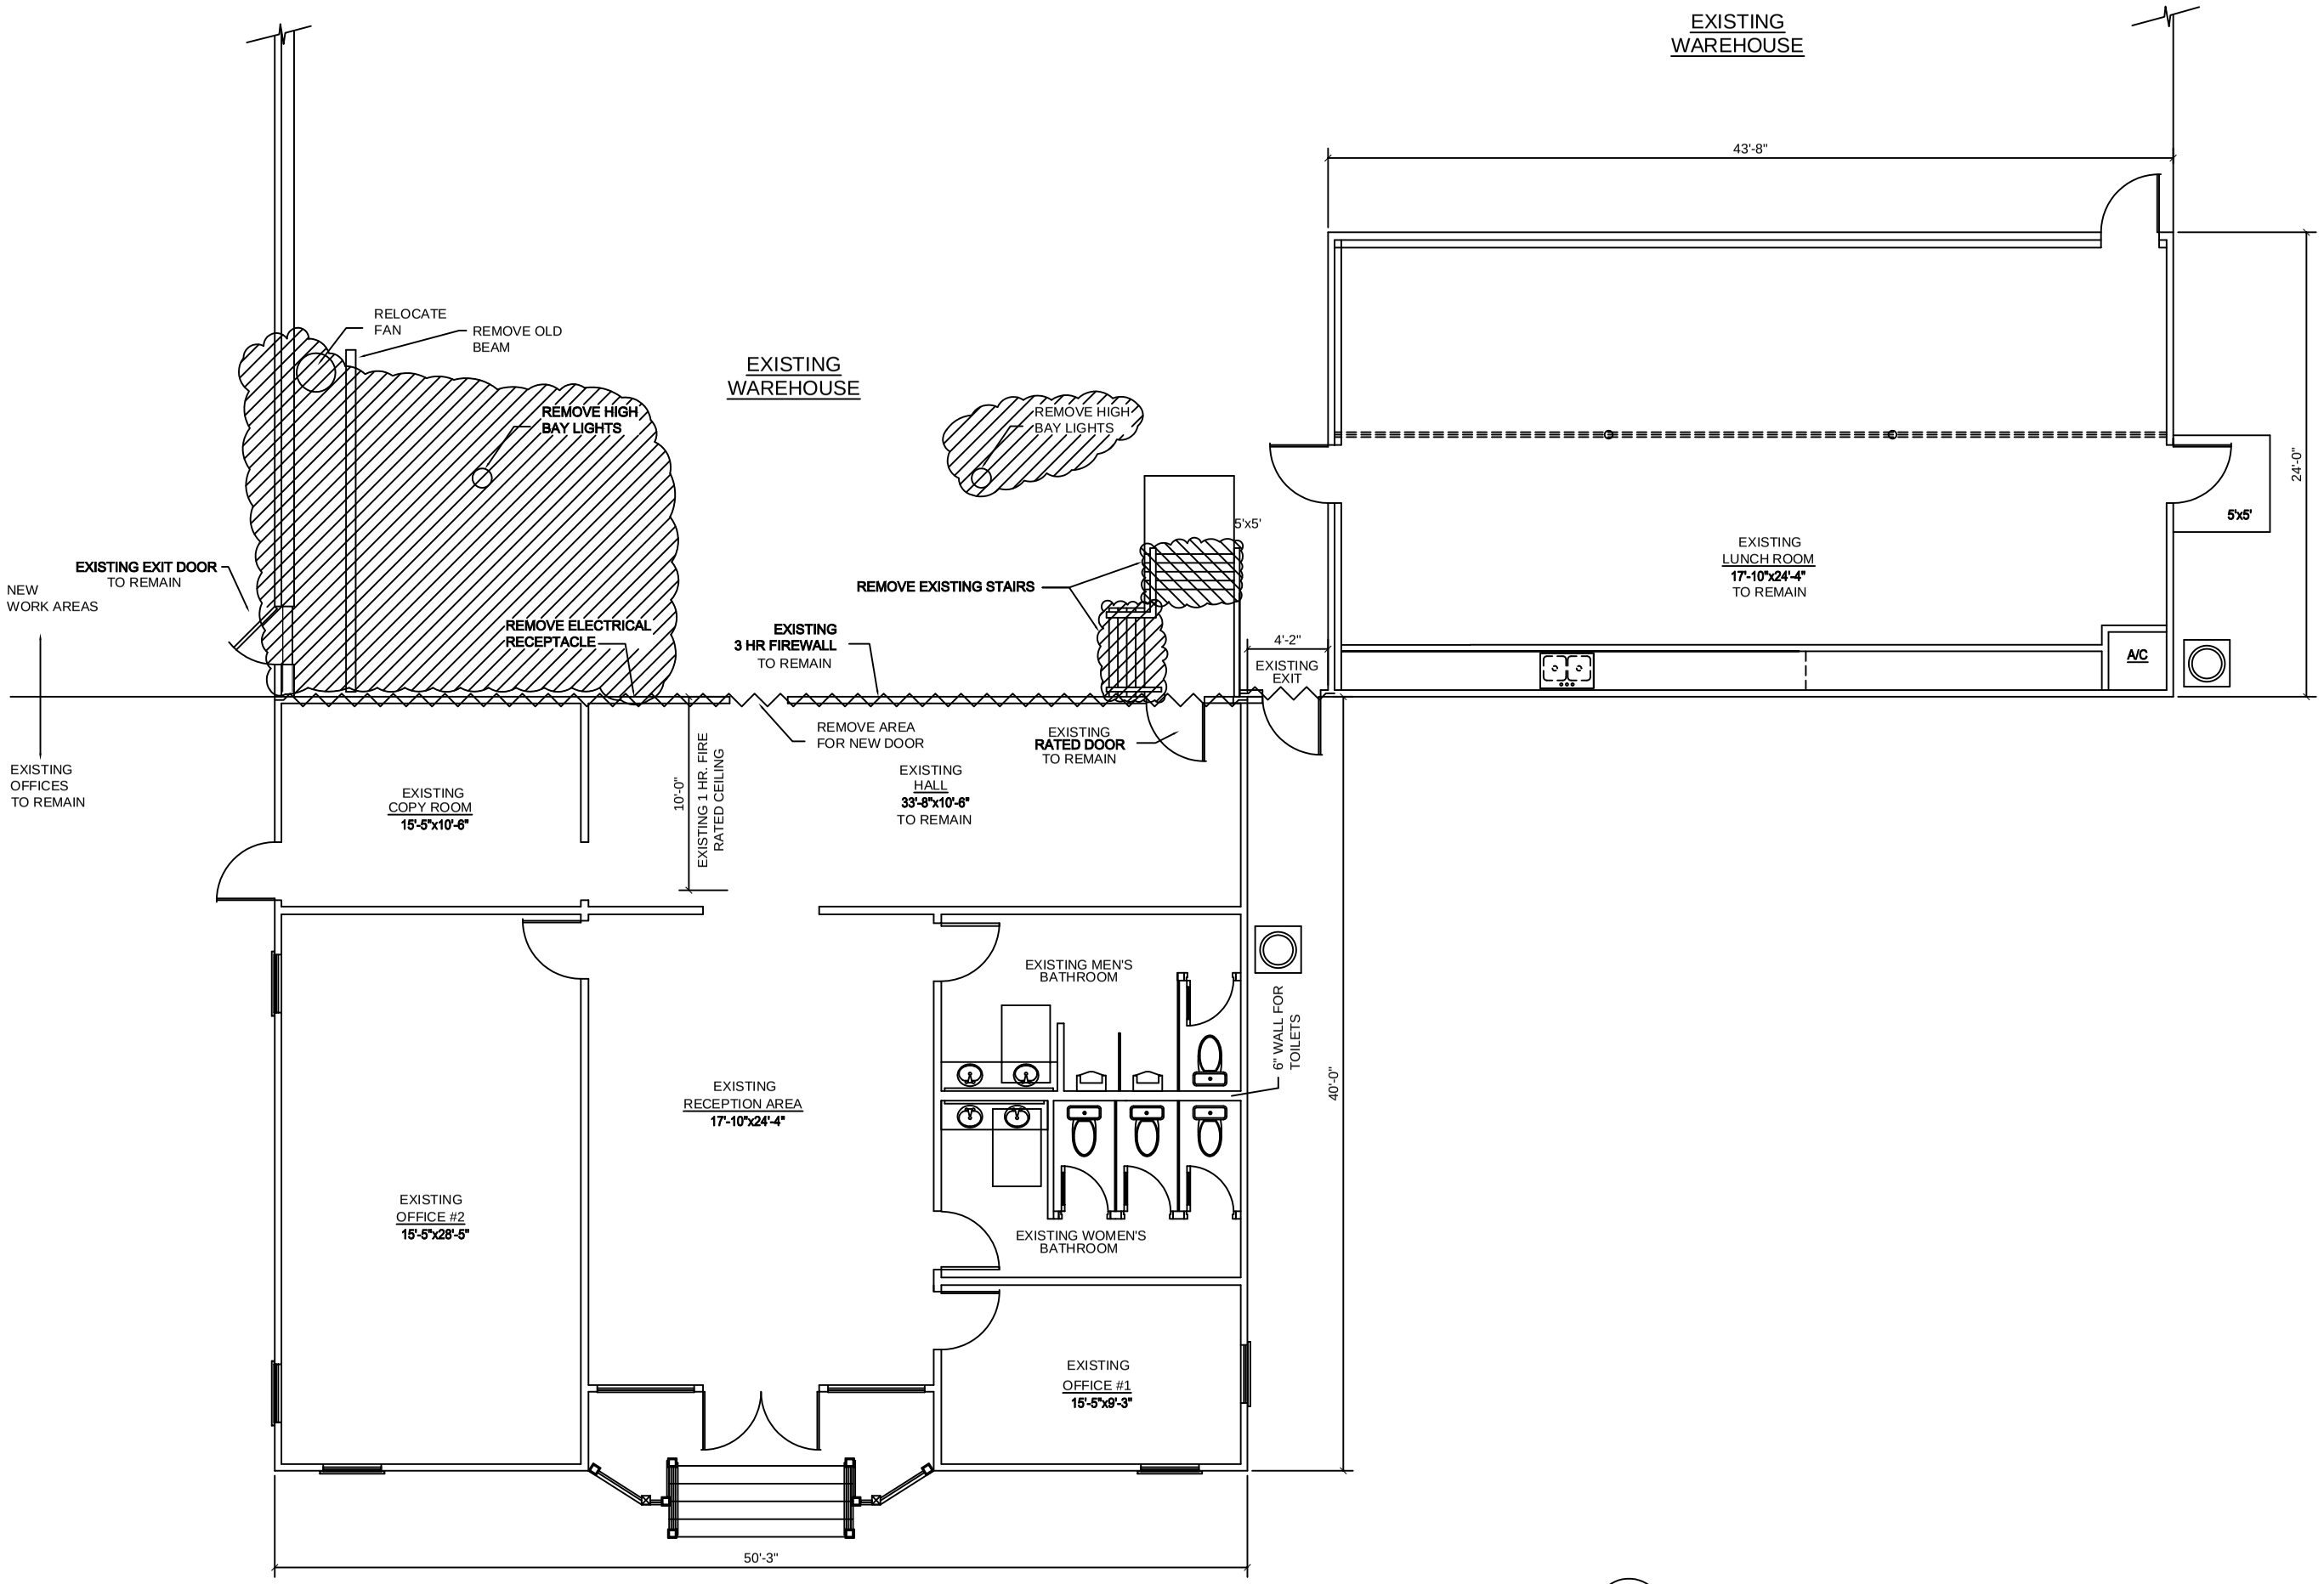

DEMOLITION PLAN
SCALE: 1/4"=1'-0"

DAMMON ENGINEERING, INC.

EMMETT DAMMON

ARCHITECT
ROBERT SOLLBERGER

1095 FLORIDA AVENUE
SLIDELL, LA. 70458
985-649-5832

WEBSITE:
WWW.DAMMONENGINEERING.CO

EMAIL:
DAMMONENG@BELLSOUTH.NET

ARCHITECTURE

ENGINEERING

STUDIES

PLANNING

INVESTIGATION

EXPERT WITNESS

TEXTRON OFFICE PLAN

TEXTRON
MARINE AND
LAND
2585 FRONT ST
SLIDELL, LA

DEMOLITION PLAN

REV:10–24–07

SCALE: AS NOTED

JOB#: 1880

DATE: 8–13–07

SHEET

A-1

OF