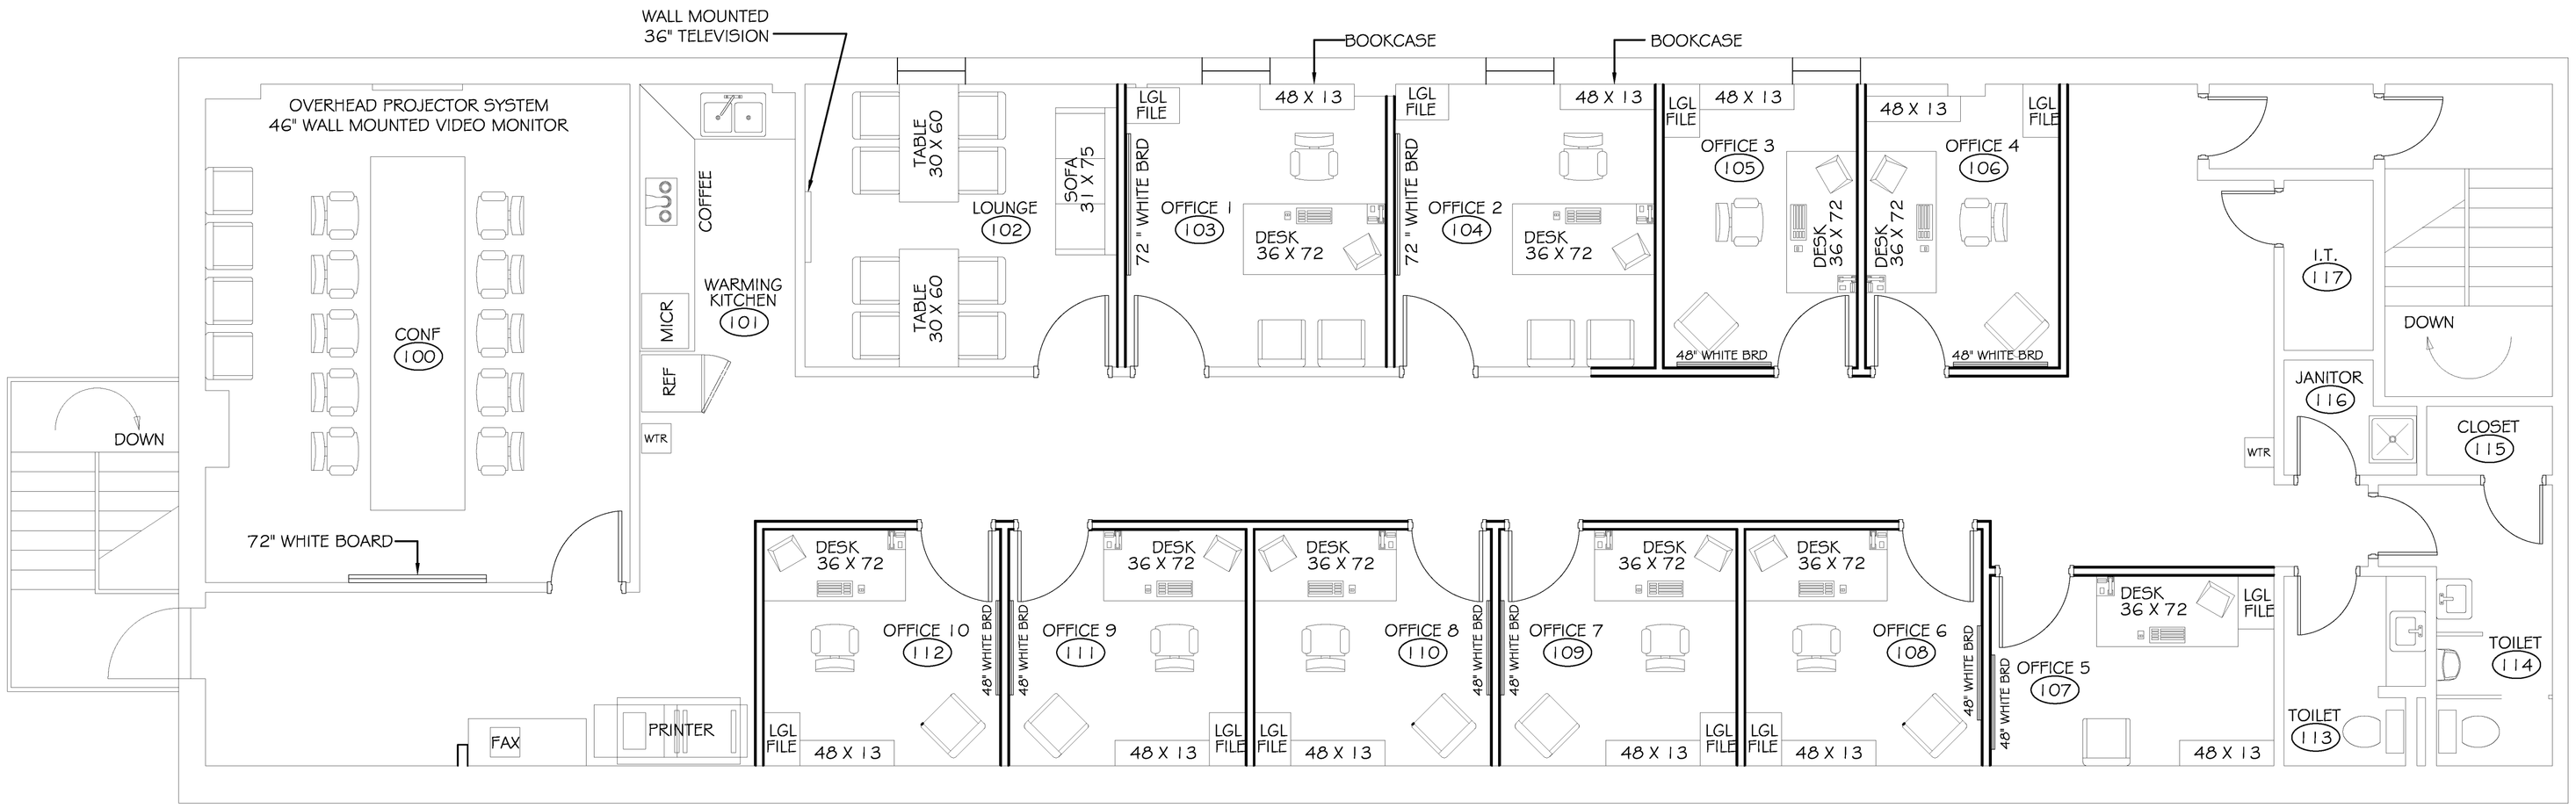


FIRE RATED WALL. ANY CONSTRUCTION ON THIS WALL MUST NOT OPEN THE CAVITY. NEW WALL CONSTRUCTION MUST BE ATTACHED TO SURFACE OF FIRE WALL.

## OFFICE LAYOUT

SCALE: 1/4"= 1'-0"

## AREA BY USE:

TOTAL AREA: 2,878 SF
OFFICE AREA: 1,525 SF
COMMON AREAS / UTILITY: 1,353 SF


DAMMON
ENGINEERING, INC.

CHIEF ENGINEER
EMMETT
DAMMON, P.E.

CHIEF ARCHITECT
ROBERT
WILTSE

554 OLD SPANISH TRAIL
SLIDELL, LA. 70458
OFFICE: 985-649-5832
FAX: 985-641-5950

WEBSITE:
WWW.DAMMONENGINEERING.COM

EMAIL:
DAMMONENG@BELLSOUTH.NET


ARCHITECTURE

ENGINEERING

STUDIES

PLANNING

INVESTIGATION

EXPERT WITNESS

NAVSEA SSC
OFFICE AREA

TEXTRON MARINE
& LAND SYSTEMS
19401 CHEF MENTUER HWY
NEW ORLEANS, LA

OFFICE
LAYOUT

REV:

SCALE: AS NOTED

JOB#: 2120

DATE: 9/19/2011

SHEET 4

A-2

OF 8