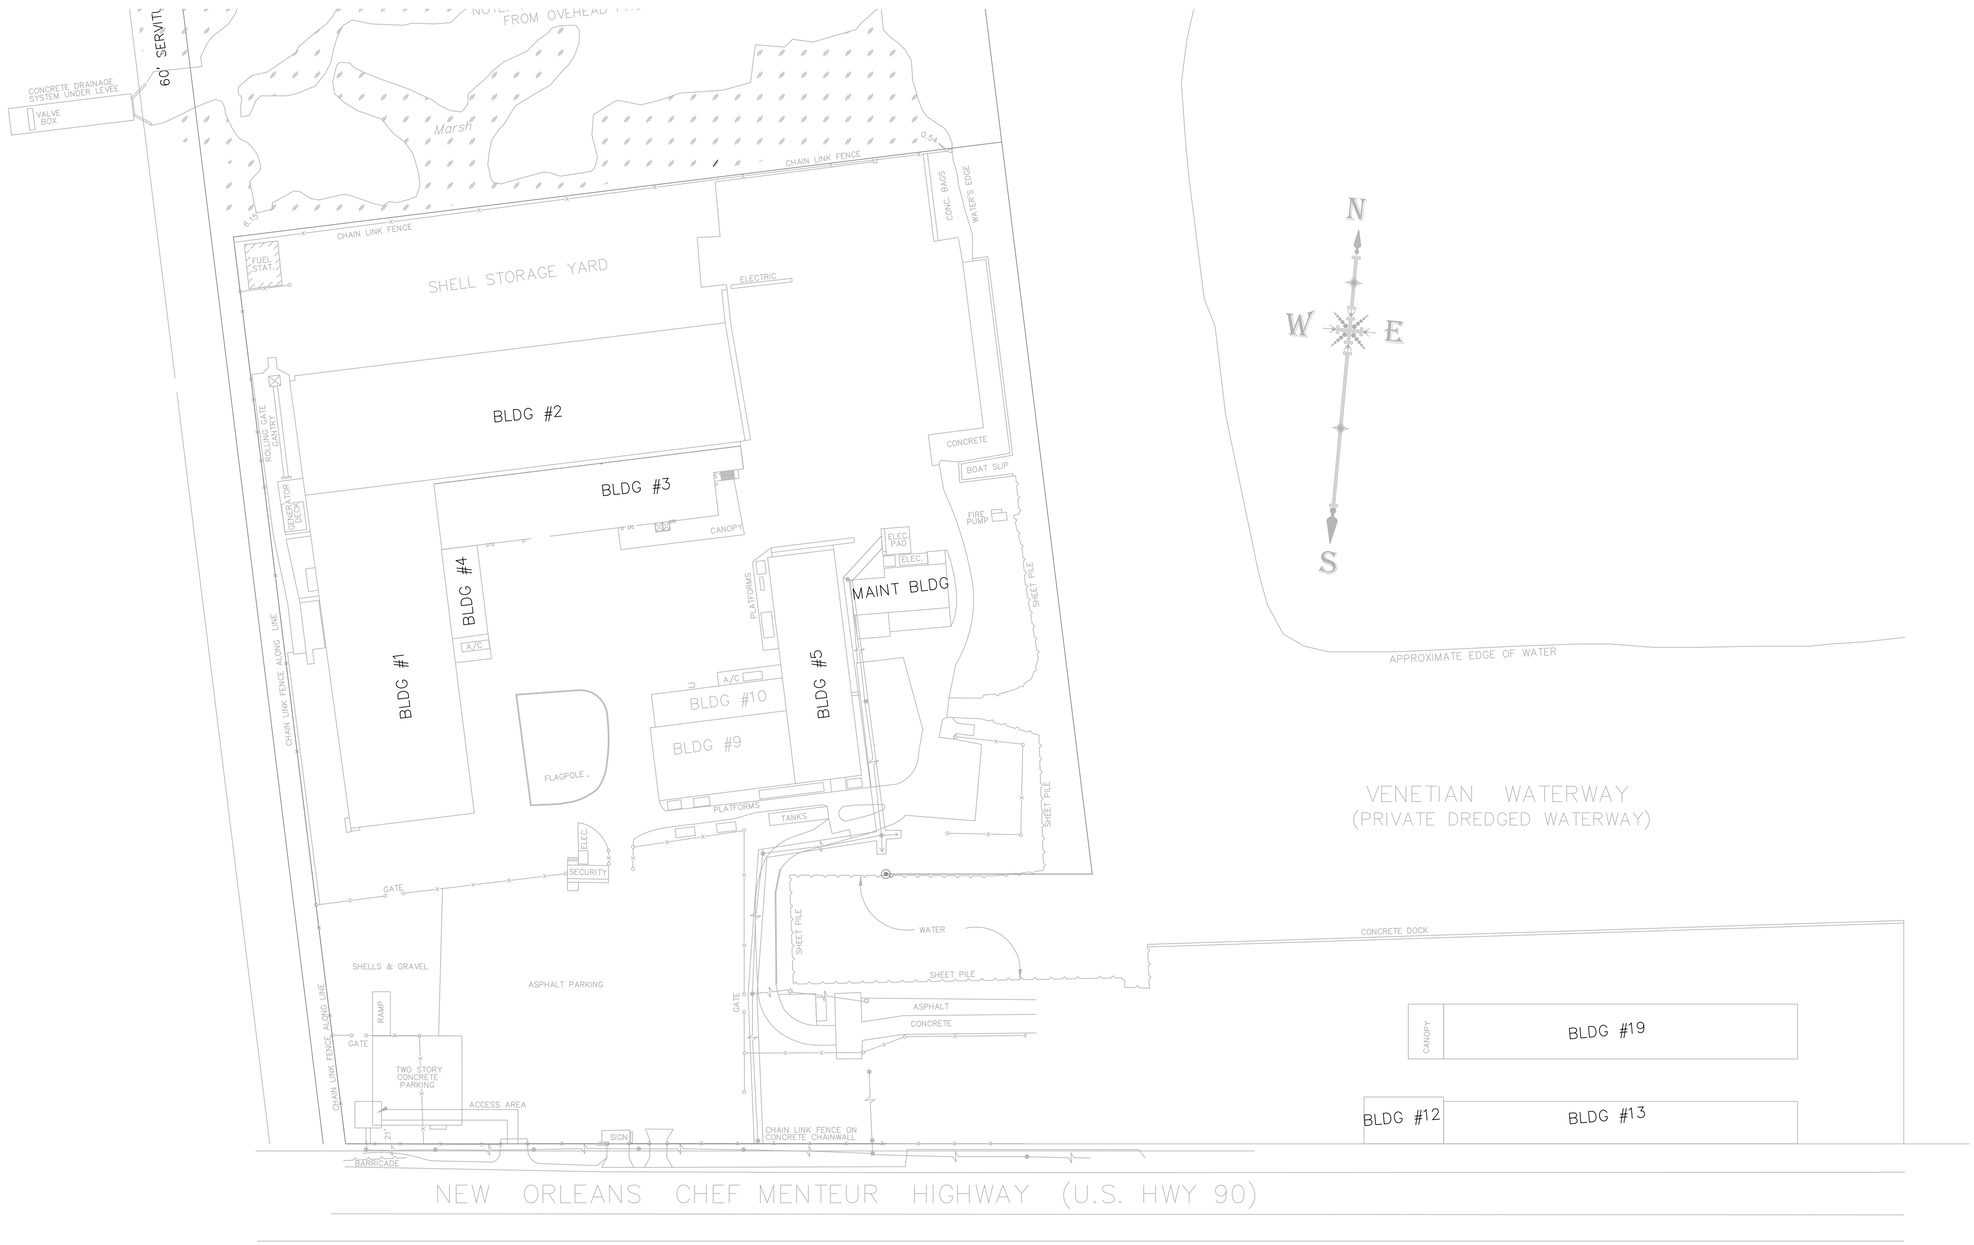


1 SITE PLAN
SCALE: 1" = 80'-0"

DAMMON ENGINEERING, INC.
LOUISIANA & MISSISSIPPI


www.dammonengineering.com
info@dammonengineering.com
PH: 985.649.5832

Chief Engineer: Brian Mistich, PE
Kasse Dufresne Drive
Slidell, LA 70458


REVISIONS

| # | DESCRIPTION | DATE |
|---|---|---|

SEAL:

SYOROLL-UP OVERHEAD DOOR HURRICANE SUPPORT

TEXTRON SYSTEMS CORP

19401 CHEF MENTEUR HIGHWAY
NEW ORLEANS, LOUISIANA 70129

| JOB No: | 2434 | DATE: | 2/11/2021 |
|---|---|---|---|
| DRAWN BY: | CKD | CHECKED BY: | BAM |


The work shown, described or implied in these drawings, designs, specifications, and other documents is the property of Dammon Engineering, and remains therein the sole property of Dammon Engineering. Any use or disclosure of information contained herein, except in connection with the project for which it has been prepared and developed without written consent of Dammon Engineering is prohibited. Visual contact with these documents shall constitute conclusive evidence of acceptance of these restrictions.


SHEET TITLE:
SITE PLAN

DRAWING NUMBER:
C101

SHEET No: of 3


FILE NAME: J:\- INDUSTRIAL SITES\TEXTRON New Orleans Plant\2434 - Hurricane Protection Roll-up Doors\Drawings\Current\Overall Site Plan.dwg PLOT DATE & TIME: Tuesday, April 13, 2021 - 12:47:56 PM