PARKING REQUIREMENTS:

1 SPACE PER 350 SQ.FT. OF OFFICE SPACE

1 SPACE PER 750 SQ.F.T. OF WAREHOUSE SPACE

TOTAL REQUIRED=160

TOTAL PROVIDED=174

LEGEND:

– PROPERTY LINE

– SETBACK LINE

– NEW BUILDING

– CLASS "A" TREE–MINIMUM OF 10' TO 12' HIGH. CALIPER OF 2–1/2" MEASURED AT 1–1/2 FT ABOVE THE GROUND

– CLASS "B" TREE–MINIMUM OF 8' TO 10' HIGH. CALIPER OF 1–1/2" MEASURED AT 1–1/2 FT ABOVE THE GROUND

– SHRUB

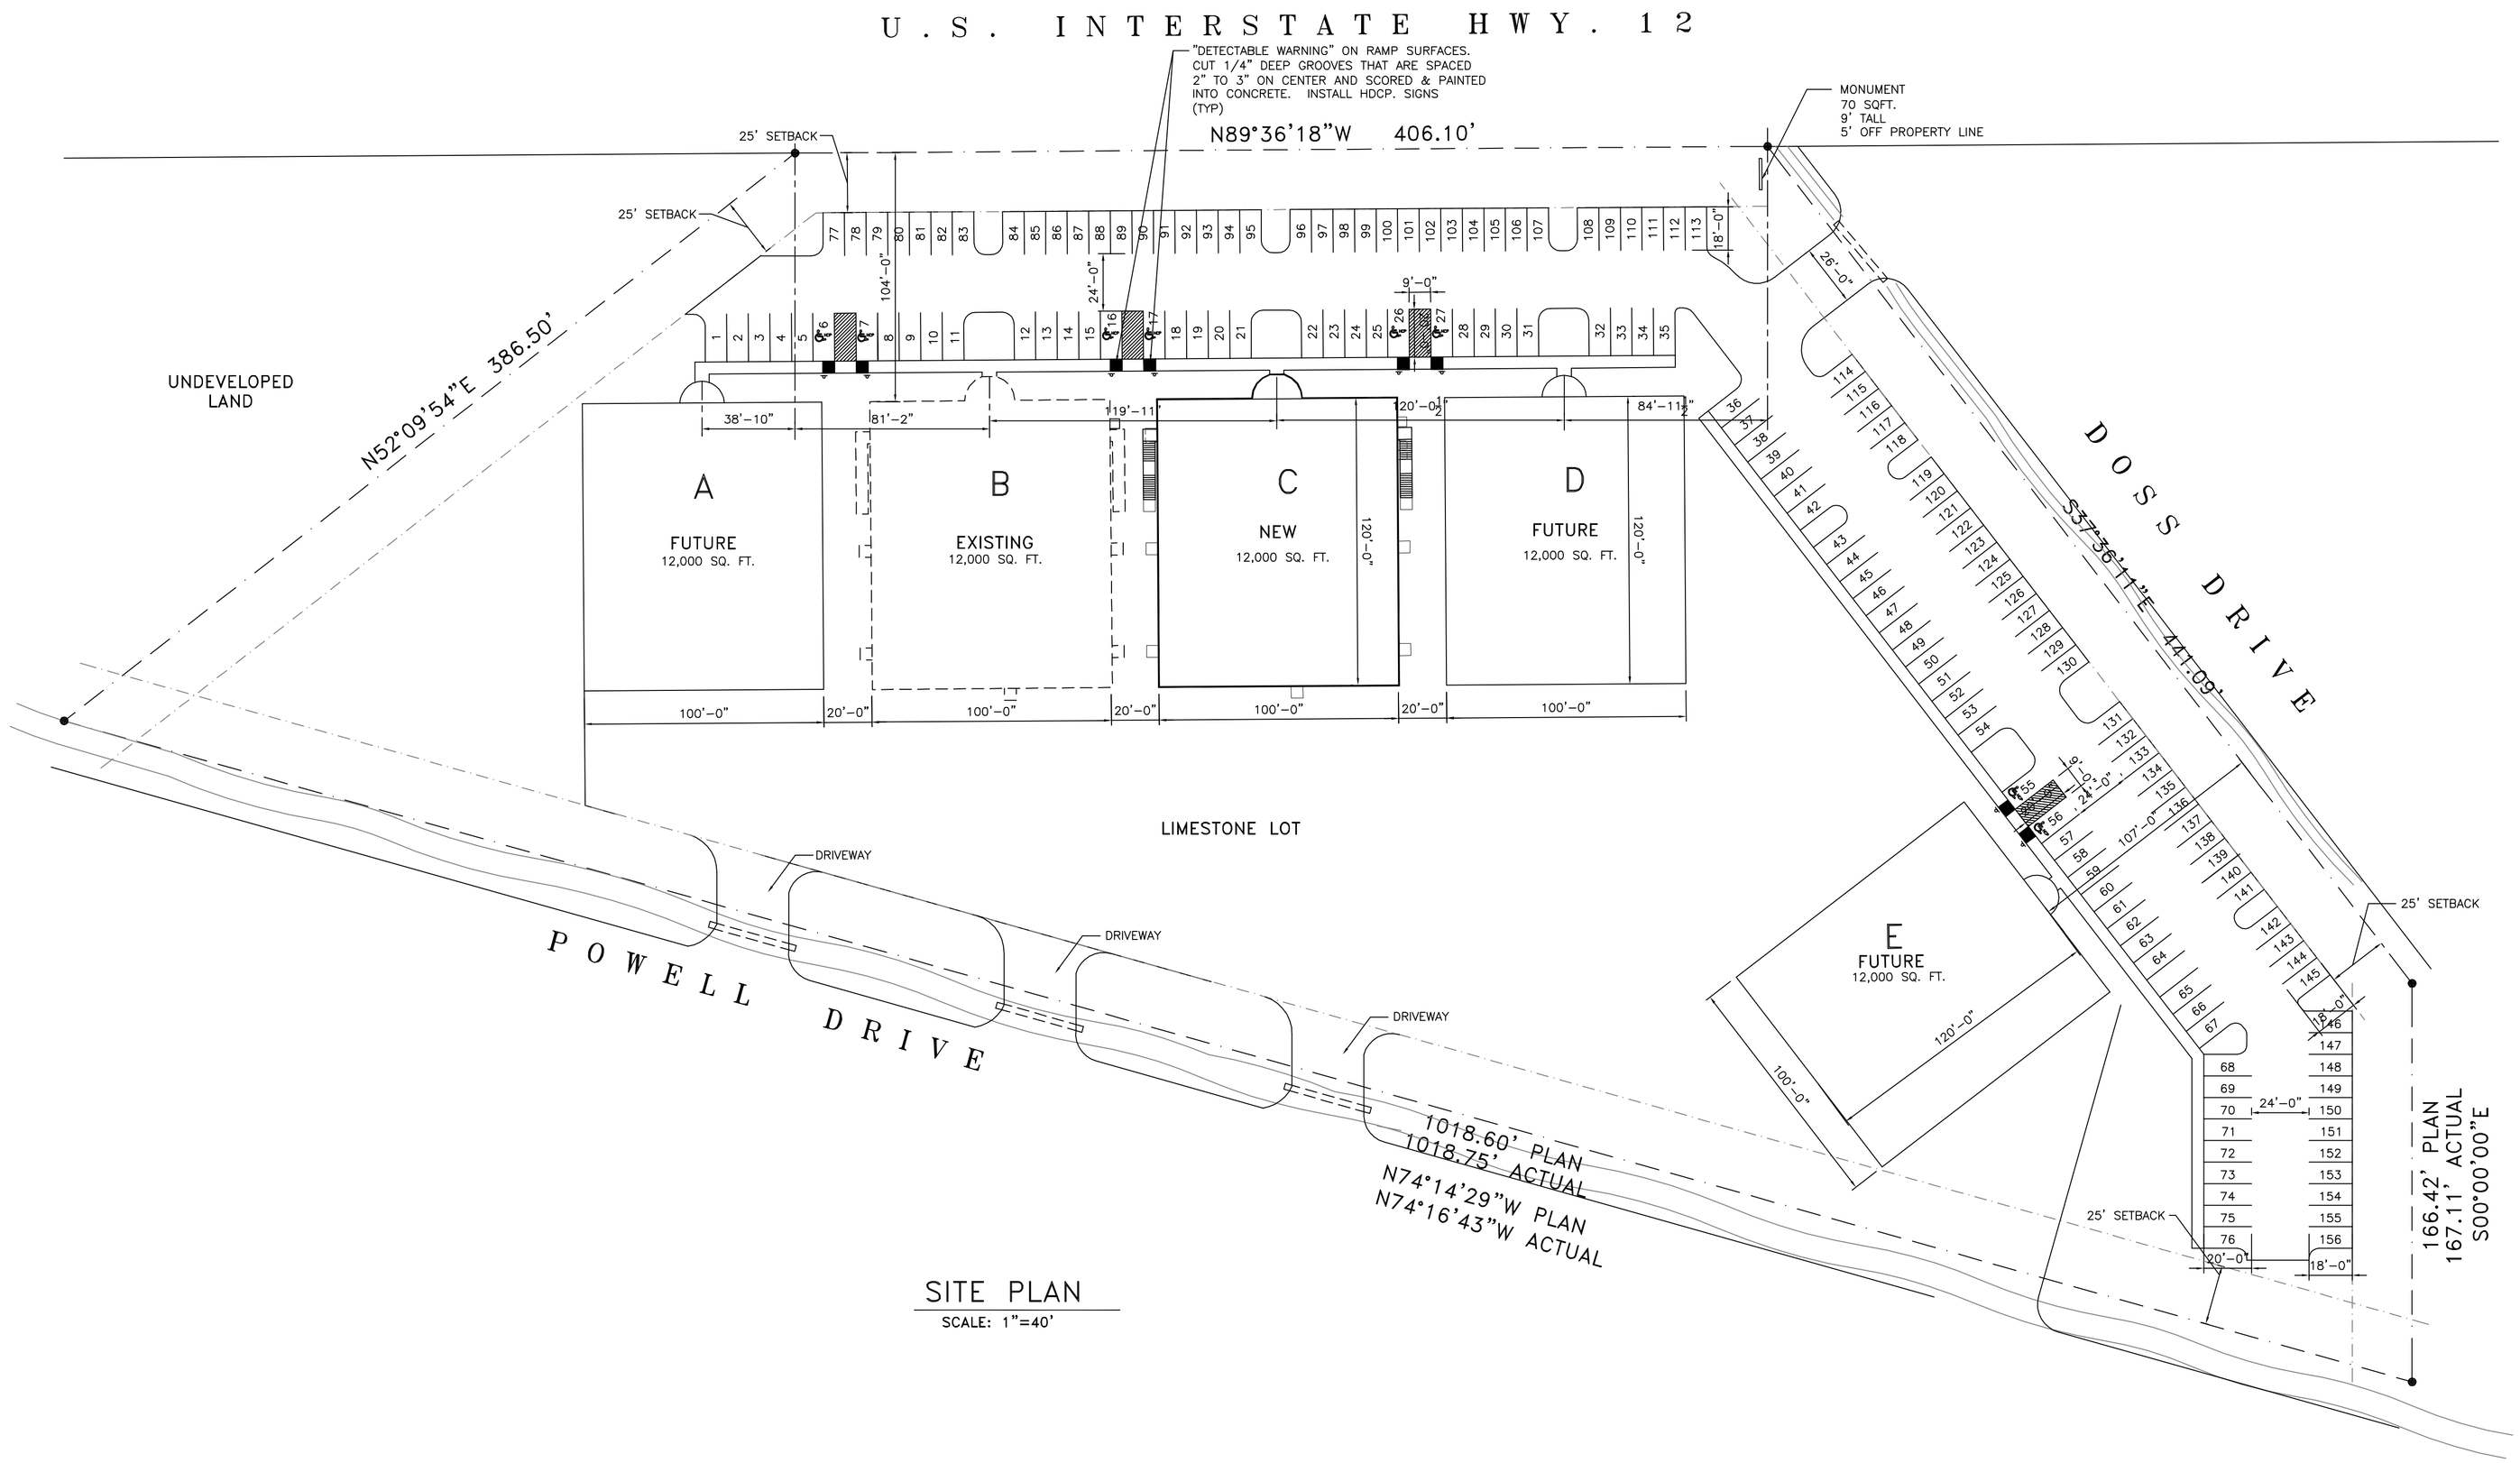

SITE PLAN

SCALE: 1"=40'

SITE PLAN

PLATFORM CRANE SERVICE
DOSS DRIVE
SLIDELL, LOUISIANA

OFFICE/WAREHOUSE

DAMMON ENGINEERING, INC.
1095 FLORIDA AVENUE 985-649-5832 SLIDELL, LA. 70458
DAMMONENGINEERING.COM

SCALE:AS NOTED

FILE:

JOB NO.1842

DATE:02-15-07

SHEET C-2 OF