SITE LEGEND

PROPERTY LINE

BUILDING SETBACK MINIMUM

TRIANGULAR SITE LINE

BUILDING OUTLINE

HANDICAP PARKING

HANDICAP PARKING SIGN

NOTE:
PAVEMENT IN ALL PARKING AREAS SHALL BE 5" THICK CONCRETE.

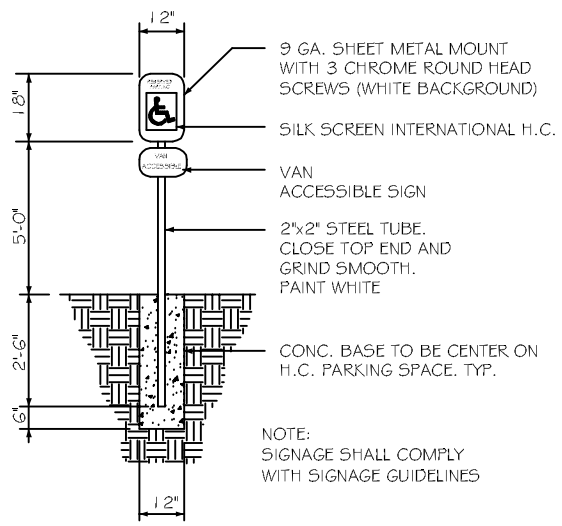

HANDICAP PARKING SIGN

N. T. S.

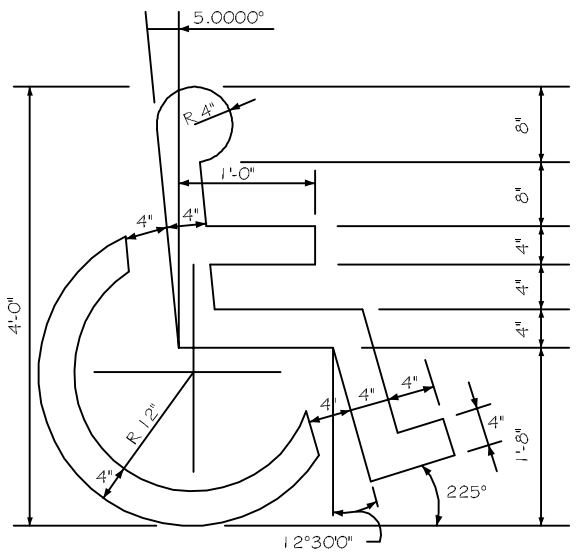

HANDICAP SYMBOL DETAIL

N. T. S.

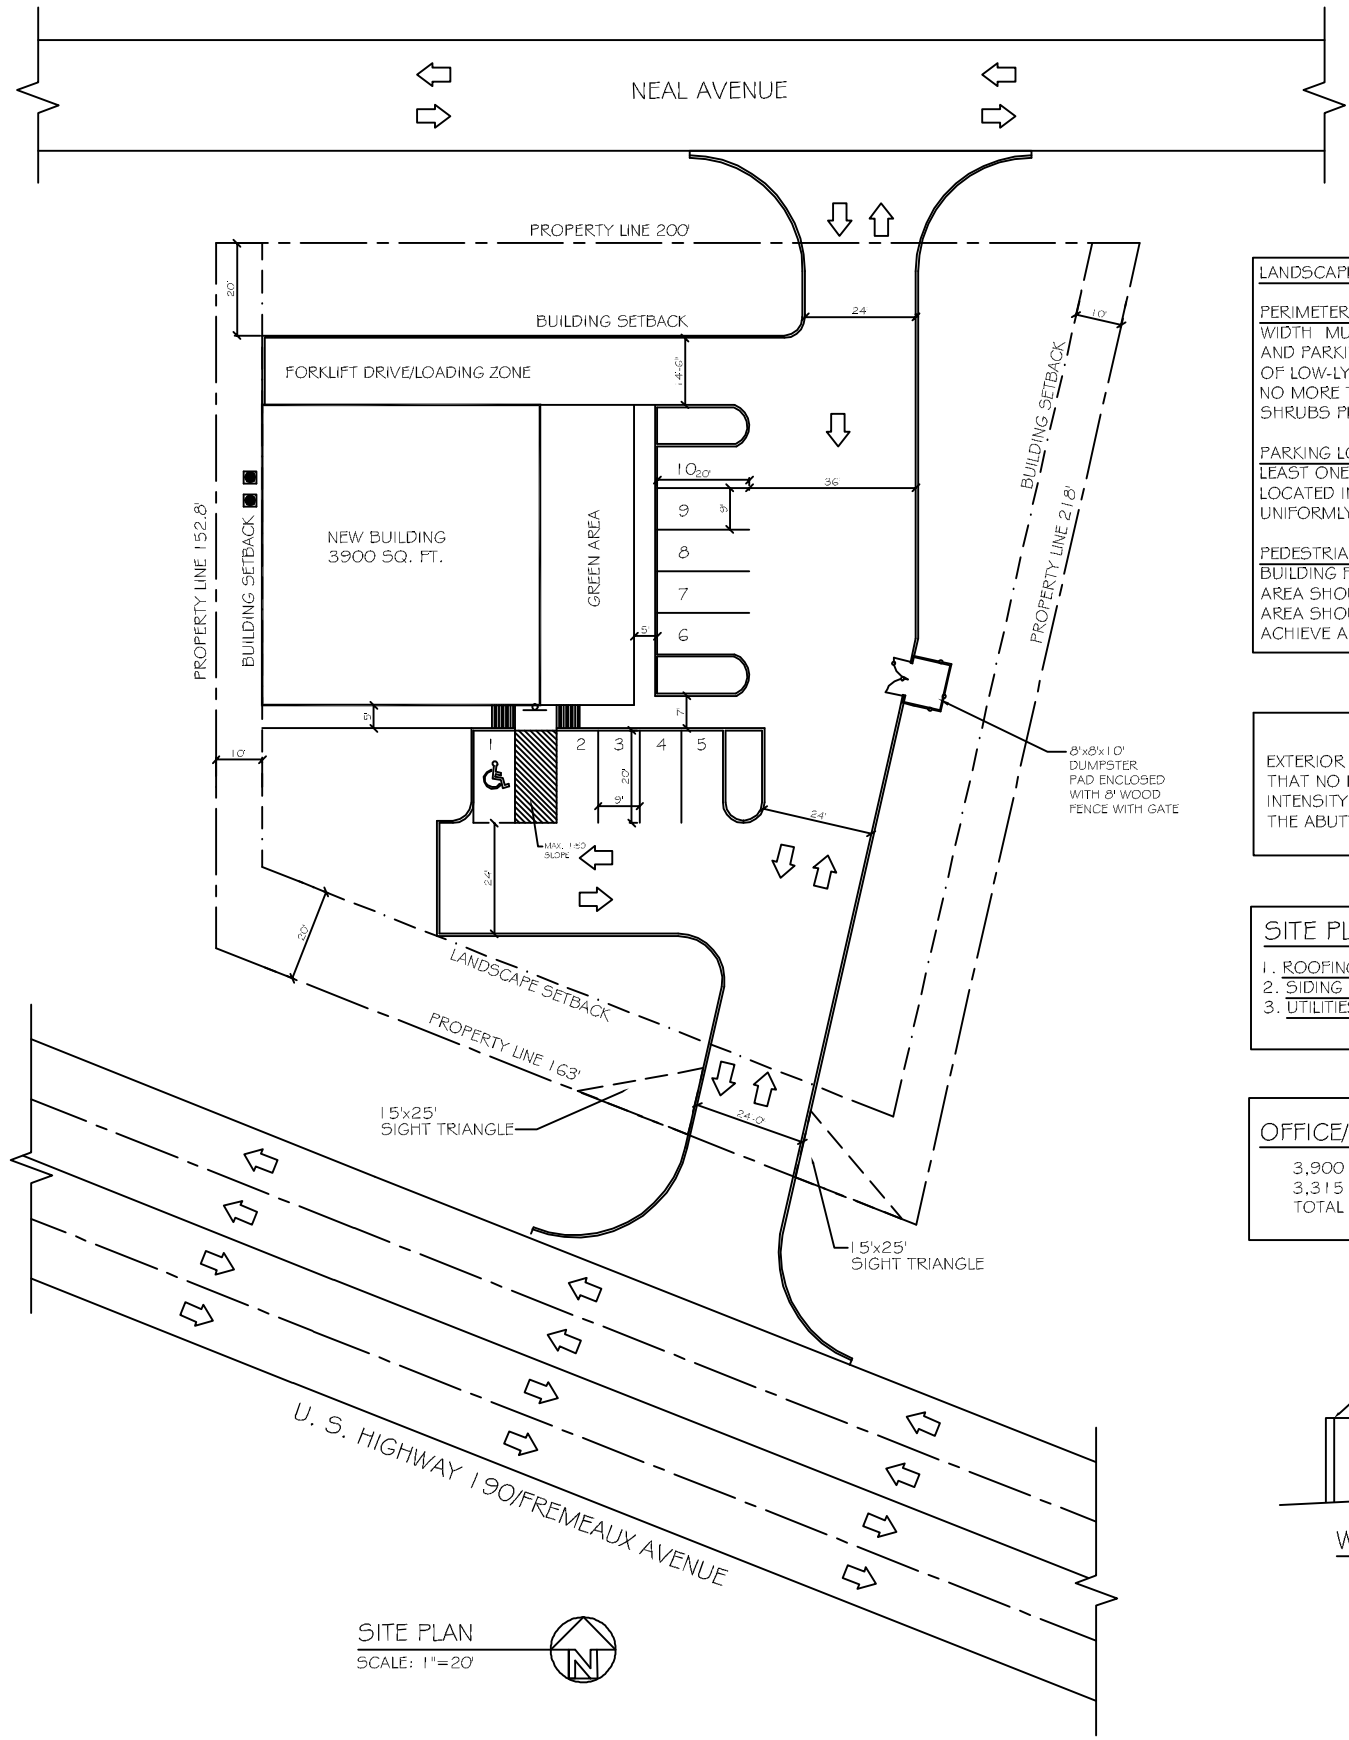

SITE PLAN

SCALE: 1"=20'

LANDSCAPE REQUIREMENTS:

PERIMETER PLANTING AREA - A PERIMETER PLANTING AREA AT LEAST TEN (10) FEET IN WIDTH MUST BE PROVIDED OFF THE PUBLIC RIGHT-OF-WAY BETWEEN THE RIGHT-OF-WAY AND PARKING AREA OR STRUCTURES. PLANTING MATERIALS SHOULD ACHIEVE A BALANCE OF LOW-LYING HORIZONTAL SHUBBERY AND VERTICAL TREES. TREES SHALL BE PLACED NO MORE THAN 20-25 FEET ON CENTER WITH A COMPLIMENT OF NO LESS THAN 10 SHRUBS PER TREE.

PARKING LOT PLANTING - PARKING LOT INTERIORS SHOULD BE DESIGNED TO PROVIDE AT LEAST ONE (1) TREE FOR EVERY TWELVE (12) PARKING SPACES. EACH TREE SHOULD BE LOCATED IN A LANDSCAPED ISLAND OF AT LEAST 200 s.f. TREES MUST BE DISTRIBUTED UNIFORMLY SO AS TO PROVIDE A CANOPY EFFECT.

PEDESTRIAN ACCESS PLANTING - LANDSCAPED AREAS MUST BE PROVIDED BETWEEN THE BUILDING FACES HAVING ACCESS AND THE PARKING LOT. FOUR (4) s.f. OF LANDSCAPED AREA SHOULD BE PROVIDED FOR EVERY LINEAR FOOT OF BUILDING FACE. NO PLANTING AREA SHOULD BE LESS THAN FIVE (5) FEET WIDE AND PLANTING MATERIALS SHOULD ACHIEVE A BALANCE BETWEEN LOW-LYING SHRUBBERY AND VERTICAL TREES.

SITE LIGHTING

EXTERIOR LIGHTING SHALL BE SHADED OR INWARDLY DIRECTED IN SUCH A MANNER SO THAT NO DIRECT LIGHTING OR GLARE BE CAST BEYOND THE PROPERTY LINE. THE INTENSITY OF SUCH LIGHTING SHALL NOT EXCEED ONE FOOT CANDLE AS MEASURED AT THE ABUTTING PROPERTY LINE. (N/A FOR THIS PARTICULAR JOB)

SITE PLAN NOTES

1. ROOFING MATERIAL: METAL ROOFING PANEL
2. SIDING MATERIAL: CONVENTIONAL STUCCO VENEER & METAL PANELS.
3. UTILITIES: ALL UTILITIES SHALL BE PLACED UNDERGROUND

OFFICE/WAREHOUSE PARKING REQUIREMENTS

3,900 SF BUILDING TOTAL MINUS 15% (585) = 3,315 SF
3,315 SF TOTAL @ 400 SF/SPACE = 9 SPACES REQUIRED
TOTAL PARKING REQUIRED = 9 SPACES (1 HANDICAP)

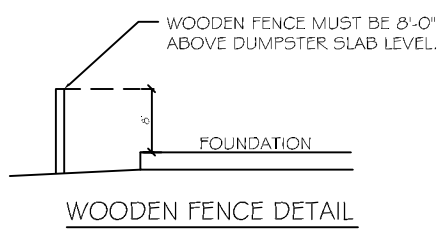

WOODEN FENCE DETAIL

N.T.S.

DAMMON ENGINEERING INC.
Architects & Engineers
dammoneng@msn.com
CHIEF ENGINEER: EMMETT DAMMON, P.E.
CHIEF ARCHITECT: GERRY WILTZ
554 OLD SPANISH TRAIL
SLIDELL, LA 70458
PHONE: 985-649-5832
FAX: 985-641-5950

RAY HORVATH FLOORWORKS AND BLINDS
RETAIL
1530 SHORTCUT ROAD
SLIDELL, LA 70458

DATE: 10-11-12
JOB No:
DRAWN BY: BSN
CHECKED BY: BSN

REVISIONS

#	DESCRIPTION	DATE

SITE PLAN

SHEET No: 01 OF 1

C-1