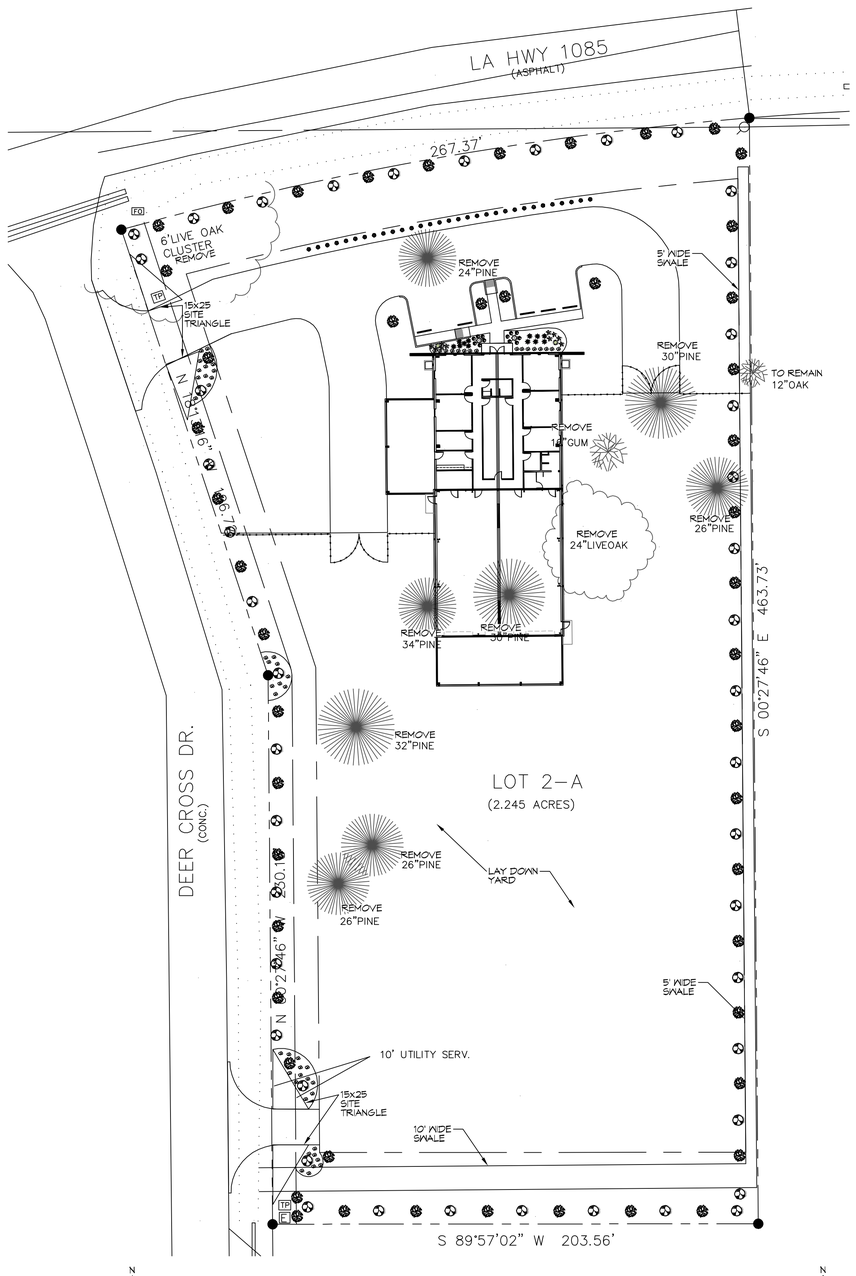

N

1 LANDSCAPING PLAN
SCALE: 1" = 30'-0"

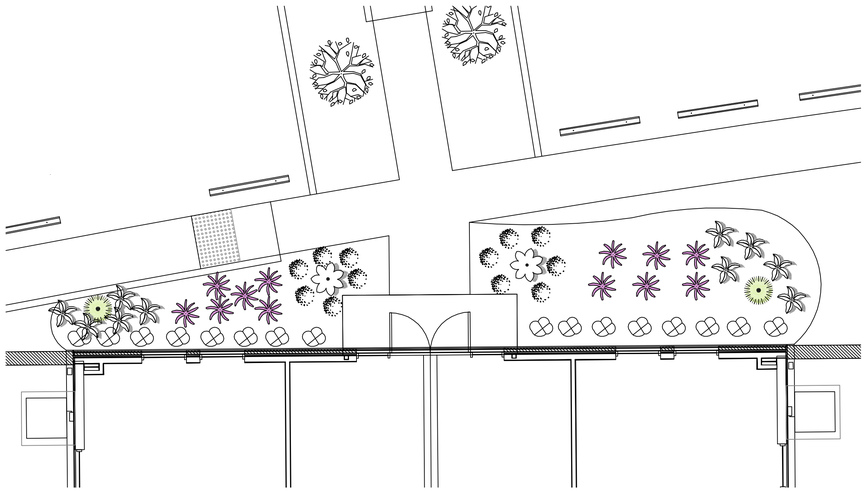

N

2 ENLARGED PEDESTRIAN ACCEES PLANTING
SCALE: 3/16" = 1'-0"

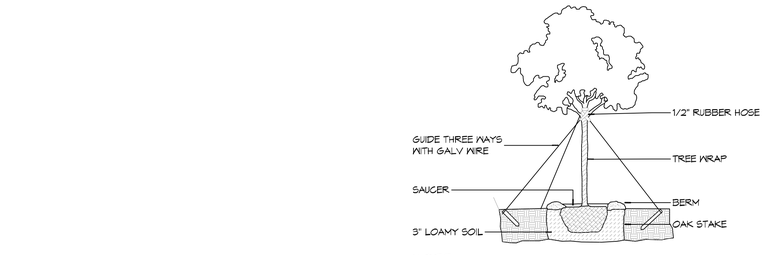

N

3 @ SWALE EAST END
SCALE: 1" = 30'-0"

4 DETAILS
SCALE: NTS

LANDSCAPING NOTES

1. ALL LANDSCAPING INDICATED ON THIS SHEET WILL BE INSTALLED UNDER SEPARATE CONTRACT BY OTHERS AND NOT IN CONTRACT 'NG' AND ARE SHOWN FOR COORDINATION AND PERMITTING PURPOSES ONLY.
2. ALL LANDSCAPING SHALL BE DESIGNED AND INSTALLED BY A LANDSCAPING COMPANY LICENSED IN THE STATE OF LOUISIANA.
3. CONTACT LOCAL UNDERGROUND UTILITY SERVICES FOR UTILITY LOCATION AND IDENTIFICATION, PRIOR TO COMMENCING WORK.
4. PERFORM EXCAVATIONS IN THE VICINITY OF UNDERGROUND UTILITIES WITH CARE AND BY HAND. IF NECESSARY. THE CONTRACTOR BEARS FULL RESPONSIBILITY FOR THIS WORK AND DISRUPTION OR DAMAGE TO UTILITIES AND SHALL BE IMMEDIATELY REPAIRED AND AT NO EXPENSE TO THE OWNER.
5. ITEMS ENCOUNTERED BELOW GRADE AND NOT SHOWN ON THE DRAWINGS SHALL BE BROUGHT TO THE ATTENTION OF THE CONTRACTOR.
6. CONTACT THE LOCAL UNDERGROUND SERVICE UPDATE FOR UTILITY LOCATION AND IDENTIFICATION PRIOR TO DEMOLITION.

LEGEND

- MAPLES
ALL CLASS "A" TREES, AT THE TIME OF PLANTING, SHALL HAVE A MINIMUM CALIPER OF AT LEAST TWO (2) INCHES, MEASURED SIX (6") INCHES ABOVE THE ROOT BALL, AND A MINIMUM HEIGHT OF 8 FEET AT TIME OF PLANTING AND A MATURE AVERAGE CROWN SPREAD OF 50 FEET.

- CRAPE MYRTLE
ALL CLASS "B" TREES, AT THE TIME OF PLANTING, SHALL HAVE A MINIMUM CALIPER OF AT LEAST TWO (2) INCHES, MEASURED SIX (6") INCHES ABOVE THE ROOT BALL, AND A MINIMUM HEIGHT OF 8 FEET AT TIME OF PLANTING AND A MATURE AVERAGE CROWN SPREAD OF 20 FEET.

- INDIAN HAWTHORNE
SHRUB: A RELATIVELY LOW-GROWING BUSHY PLANT, USUALLY WITH WOODY STEMS. FOR THE PURPOSE OF THIS DEFINITION, GROUND COVER, TREES AND ANNUALS ARE NOT CONSIDERED SHRUBS.

- SASANQUA
SHRUB: A RELATIVELY LOW-GROWING BUSHY PLANT, USUALLY WITH WOODY STEMS. FOR THE PURPOSE OF THIS DEFINITION, GROUND COVER, TREES AND ANNUALS ARE NOT CONSIDERED SHRUBS.

- DRIFT ROSE
SHRUB: A RELATIVELY LOW-GROWING BUSHY PLANT. FOR THE PURPOSE OF THIS DEFINITION, GROUND COVER, TREES AND ANNUALS ARE NOT CONSIDERED SHRUBS.

- SHRUB (CLEYERA) PARKING PERIMETER
BUSHY PLANT, USUALLY WITH WOODY STEMS. FOR THE PURPOSE OF THIS DEFINITION, GROUND COVER, TREES AND ANNUALS ARE NOT CONSIDERED SHRUBS. SHALL BE 3 FEET IN HEIGHT AT TIME OF PLANTING.

- AGAPANTHUS
SHRUB: A RELATIVELY LOW-GROWING BUSHY PLANT. FOR THE PURPOSE OF THIS DEFINITION, GROUND COVER, TREES AND ANNUALS ARE NOT CONSIDERED SHRUBS.

- DAYLILY
SHRUB: A RELATIVELY LOW-GROWING BUSHY PLANT. FOR THE PURPOSE OF THIS DEFINITION, GROUND COVER, TREES AND ANNUALS ARE NOT CONSIDERED SHRUBS.

- COMPACTA HOLLY
SHRUB: A RELATIVELY LOW-GROWING BUSHY PLANT, USUALLY WITH WOODY STEMS. FOR THE PURPOSE OF THIS DEFINITION, GROUND COVER, TREES AND ANNUALS ARE NOT CONSIDERED SHRUBS.

- GRASS - PINE MULCH

NOTE: ALL TREES & SHRUBS TO BE MULCHED W/3" DEPTH, ALL OTHER AREAS TO BE COVERED IN LIVE GROUND COVER OR SOD.

LANDSCAPE COUNT

ITEM	DESCRIPTION	QUANITY
30 GALLON TREE	SWAMP RED MAPLE	49
30 GALLON TREE	CRAPE MYRTLE	45
3 GALLON SHRUB	CLEYERA	31
3 GALLON SHRUB	DRIFT ROSE	14
3 GALLON SHRUB	INDIAN HAWTHORNE	56
3 GALLON SHRUB	SASANQUA	2
1 GALLON SHRUB	AGAPANTHUS	10
1 GALLON SHRUB	DAYLILY	12
3 GALLON SHRUB	COMPACTA HOLLY	2

LICENSED LANDSCAPER

BILL BROWN JR.
LUXURY LANDSCAPE SERVICES 985-774-5211
HORT. #2377

DAMMON ENGINEERING, INC.
LOUISIANA & MISSISSIPPI
www.dammonengineering.com
info@dammonengineering.com
PH: 985.649.5832
Chief Engineer: Brian Wistich, PE
554 Old Spanish Trail
Slidell, LA 70458

#	DESCRIPTION	DATE
REVISIONS		

SEAL:

NEW OFFICE WAREHOUSE
ZEIGLER TREE & TIMBER, CO.
LA HWY 1085 DEER CROSS DRIVE
MADISONVILLE, LA 70447

JOB No:	2363	DATE:	7-25-2019
DRAWN BY:	CAD	CHECKED BY:	JMS

SHEET TITLE:
LANDSCAPING PLAN

DRAWING NUMBER:
L100

SHEET No: 1 of 1

THE IDEAS AND DESIGNS INCORPORATED IN THESE PLANS, WHETHER ARTISTIC OR OTHERWISE, AND WHETHER DRAWN OR IN WRITTEN FORM, ARE THE PROPERTY OF DAMMON ENGINEERING, INC. AND ARE NOT TO BE DISCLOSED OR UTILIZED, IN WHOLE OR IN PART, WITHOUT THE WRITTEN CONSENT OF DAMMON ENGINEERING, INC. ANY UNAUTHORIZED USE SHALL BE AT THE SOLE RISK OF THE USER.