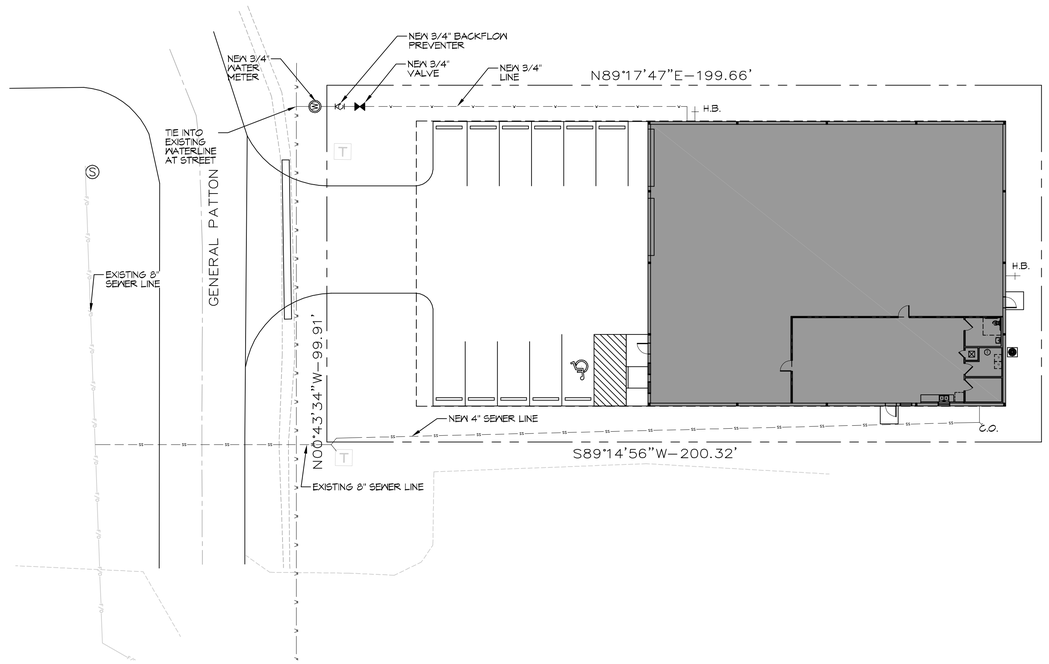

7 SITE UTILITY PLAN

SCALE: 1" = 20'-0"

DAMMON ENGINEERING, INC.
LOUISIANA & MISSISSIPPI

Chief Engineer: Brian Wisitch, PE
554 Old Spanish Trail
Slidell, LA 70458
www.dammonengineering.com
info@dammonengineering.com
PH: 985.649.5832

REVISIONS

#	DESCRIPTION	DATE

SEAL:

NEW OFFICE WAREHOUSE

MIKE SCHWARTZ

217 GENERAL PATTON
MANDEVILLE, LA

JOB No:	2404	DATE:	02-12-2020
DRAWN BY:	CAD	CHECKED BY:	BAM

The data contained, and upon all copies, images and drawings (reproducible hereafter) are the property of Dammon Engineering, Inc. and shall not be used for any purpose other than the specific project for which it was prepared, nor shall it be reproduced in whole or in part, or disclosed to others, or used in connection with any work or project, unless first authorized in writing by Dammon Engineering, Inc. Dammon Engineering, Inc. shall not be responsible for any reuse or alteration of the data contained herein, and any such reuse or alteration is at the sole risk of the user.

SHEET TITLE:
SITE UTILITY PLAN

DRAWING NUMBER:

C102

SHEET No: 4 of 12