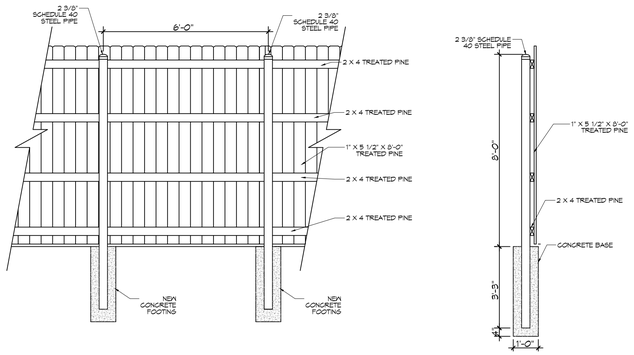

OPAQUE FENCE
SCALE: N.T.S.

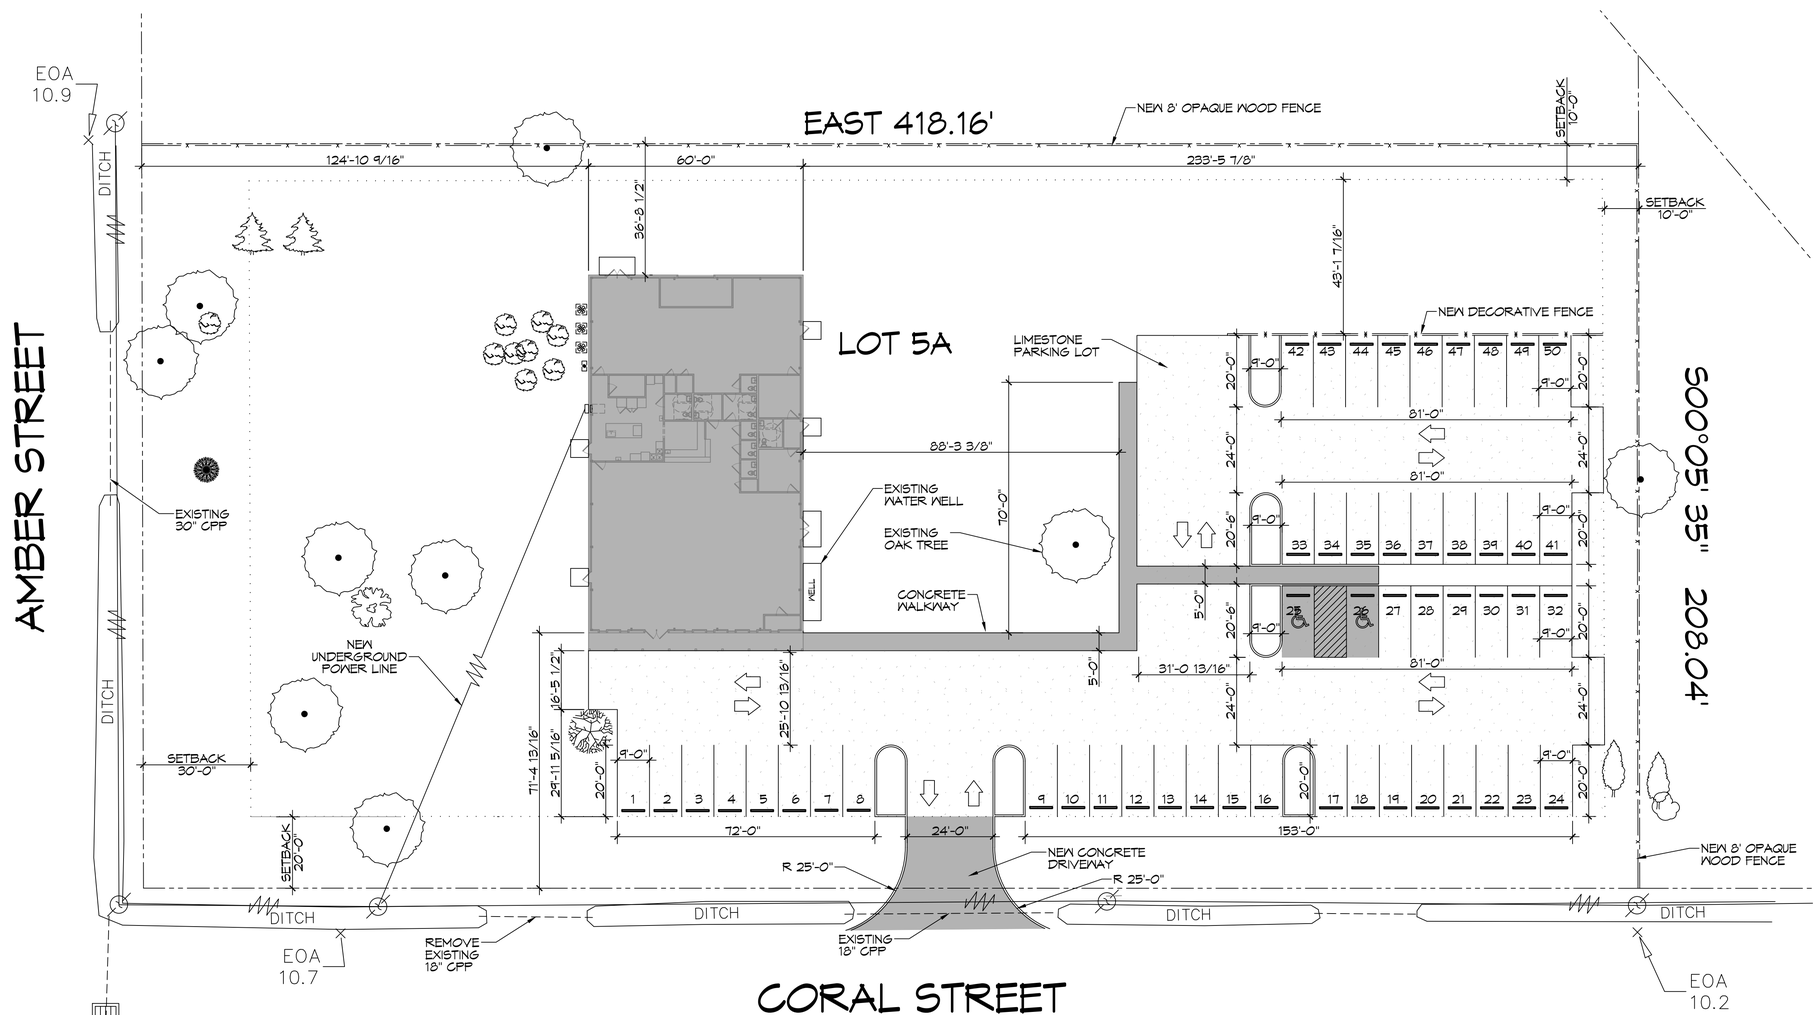

6 SITE PLAN
SCALE: 1" = 20'-0"

PARKING

1 SPACE PER 4 OCCUPANTS AT MAXIMUM CAPACITY PLUS 2 ADDITIONAL SPACES FOR EVERY 3 EMPLOYEES.

REQUIRED SPACES:
PROVIDED SPACES: 50

PLANING

LOT 5A
ZONED H-1
HIGHWAY COMMERCIAL

FLOOD ZONE

ZONE "A1"

BUILDING ELEVATION

BASE FLOOD ELEVATION = 12.0'
FINISHED FLOOR ELEVATION = 13.0'

SITE LIGHTING

EXTERIOR LIGHTING SHALL BE SHADED OR INWARDLY DIRECTED IN SUCH A MANNER SO THAT NO DIRECT LIGHTING OR GLARE BE CAST BEYOND THE PROPERTY LINE. THE INTENSITY OF SUCH LIGHTING SHALL NOT EXCEED ONE FOOT CANDLE AS MEASURED AT THE ABUTTING PROPERTY LINE.

LEGEND

POWER POLE
POWER LINE
FENCE
PROPERTY SETBACK
PROPERTY LINE
CULVERT
PARKING BUMPER
LIMESTONE PARKING LOT

DAMMON ENGINEERING, INC.
LOUISIANA & MISSISSIPPI
www.dammonengineering.com
info@dammonengineering.com
PH: 985.649.5832
Chief Engineer: Brian Mistich, PE
554 Old Spanish Trail
Slidell, LA 70458

#	DESCRIPTION	DATE

REVISIONS

SEAL:

NEW BUILDING
DREW MANUAL
40081 CAROL STREET
SLIDELL, LA 70458

JOB No:	DATE: 11-05-2021
DRAWN BY: CKD	CHECKED BY: JMS

The drawings & specifications, including but not limited to, the designs, details and calculations, represented, described, or evidenced by these documents are the property of Dammon Engineering, and acquire, retained and shall be treated as confidential. Any reproduction, in whole or in part, or any disclosure to third parties without the express written consent of Dammon Engineering, Inc. is prohibited. Dammon Engineering, Inc. retains all rights in and to the drawings & specifications and consents to the use of the drawings & specifications by the owner for the purpose of constructing, occupying and maintaining the building or structure for which the drawings & specifications are prepared, provided that all notices of copyright and other proprietary rights are retained on the drawings & specifications.

SHEET TITLE:
SITE PLAN

DRAWING NUMBER:
C101

SHEET No: 3 of 2