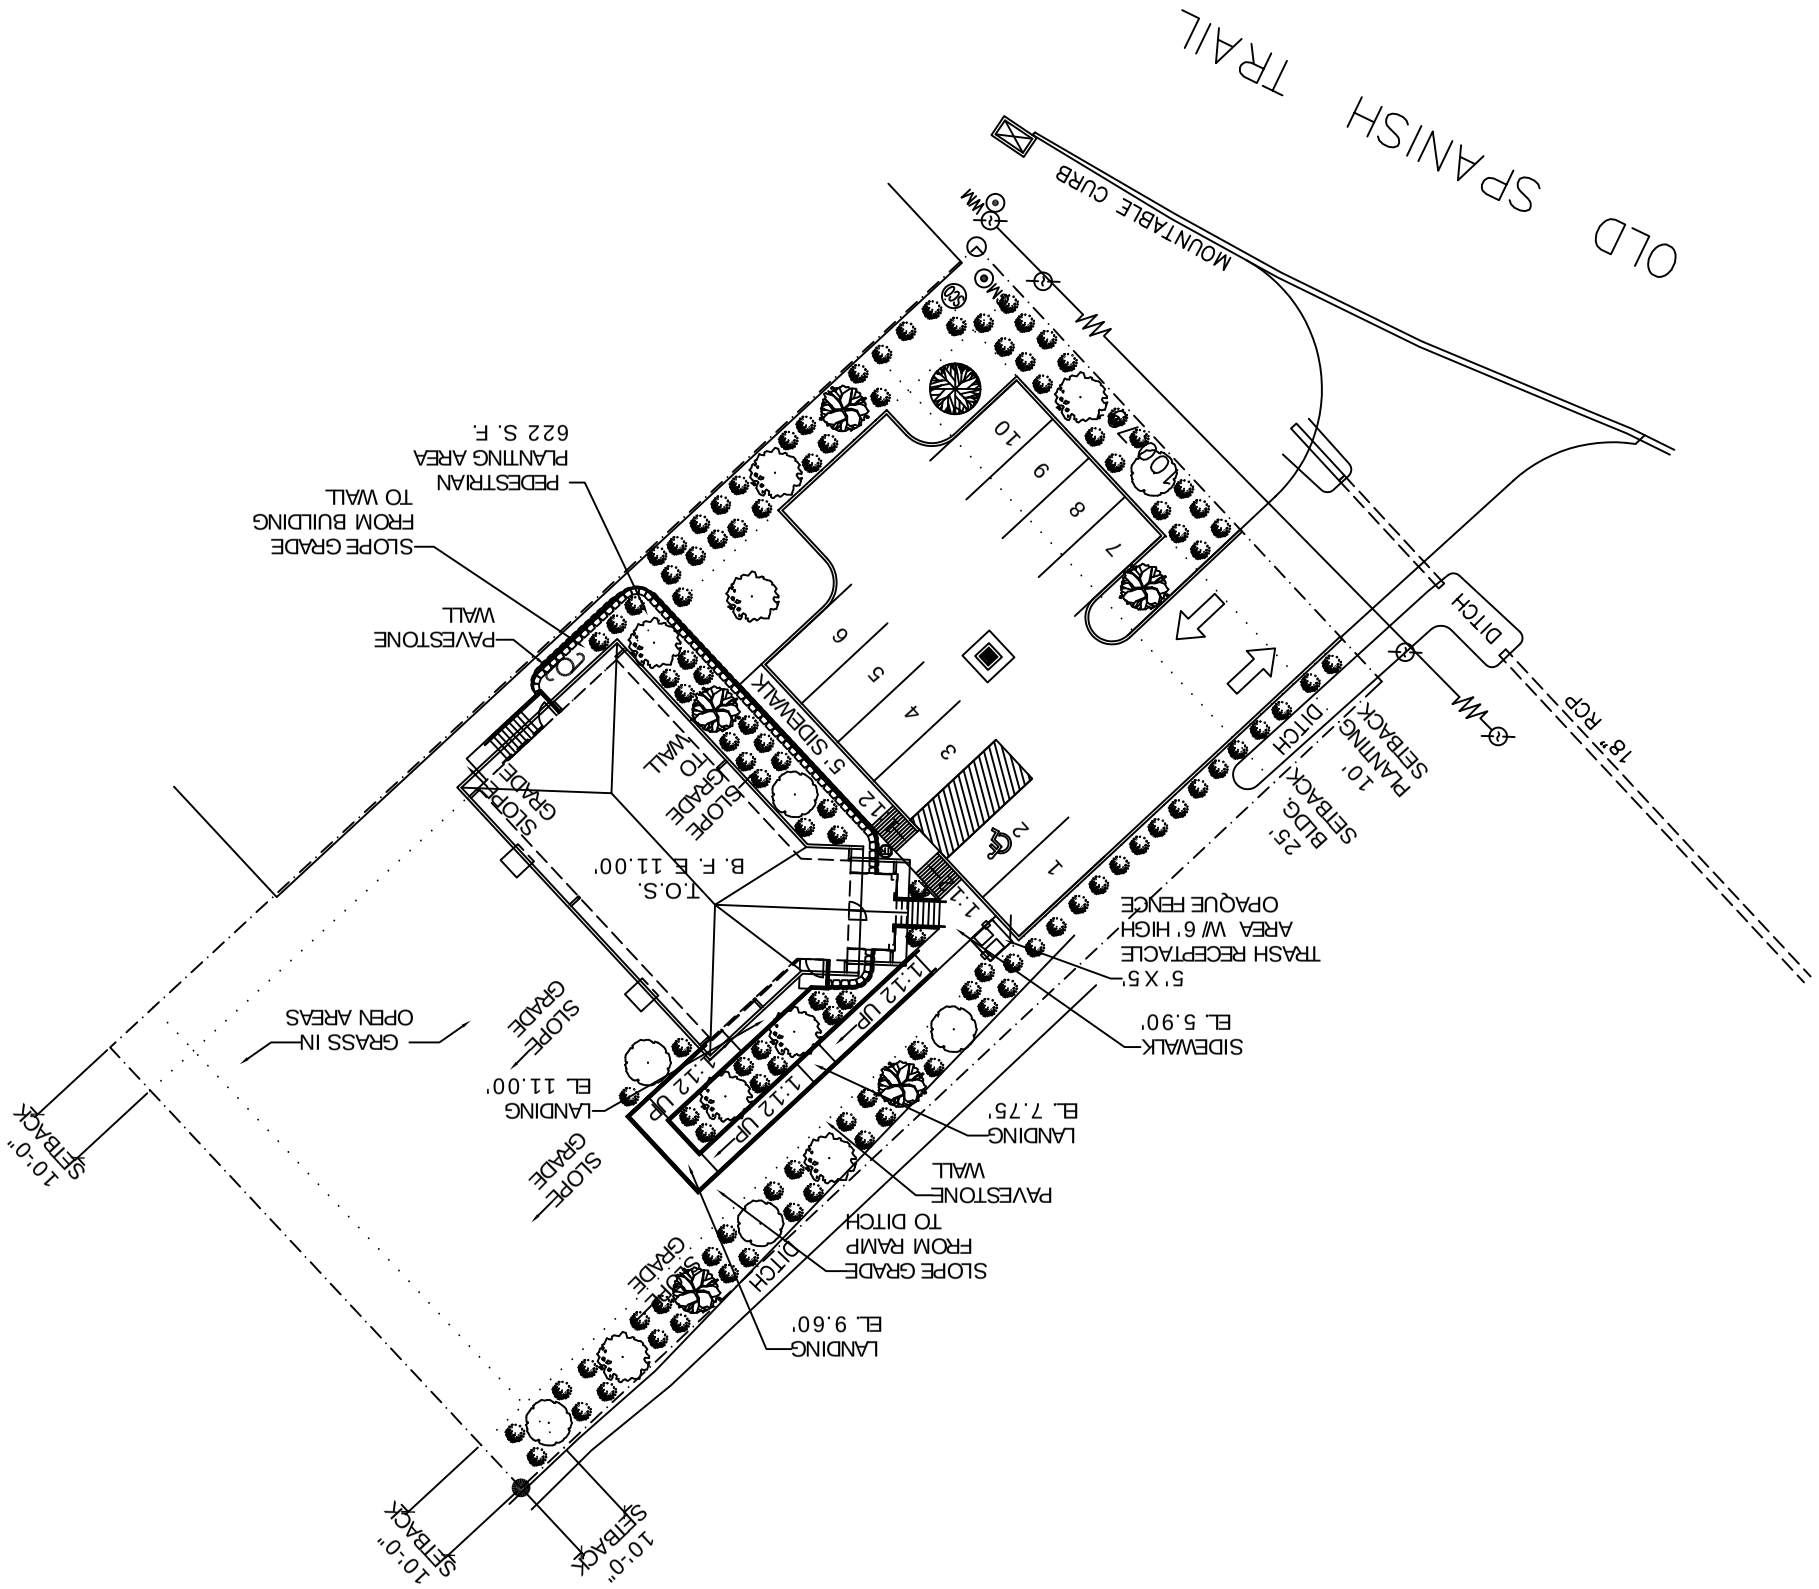

LANDSCAPING PLAN

SCALE 1"= 30'-0"