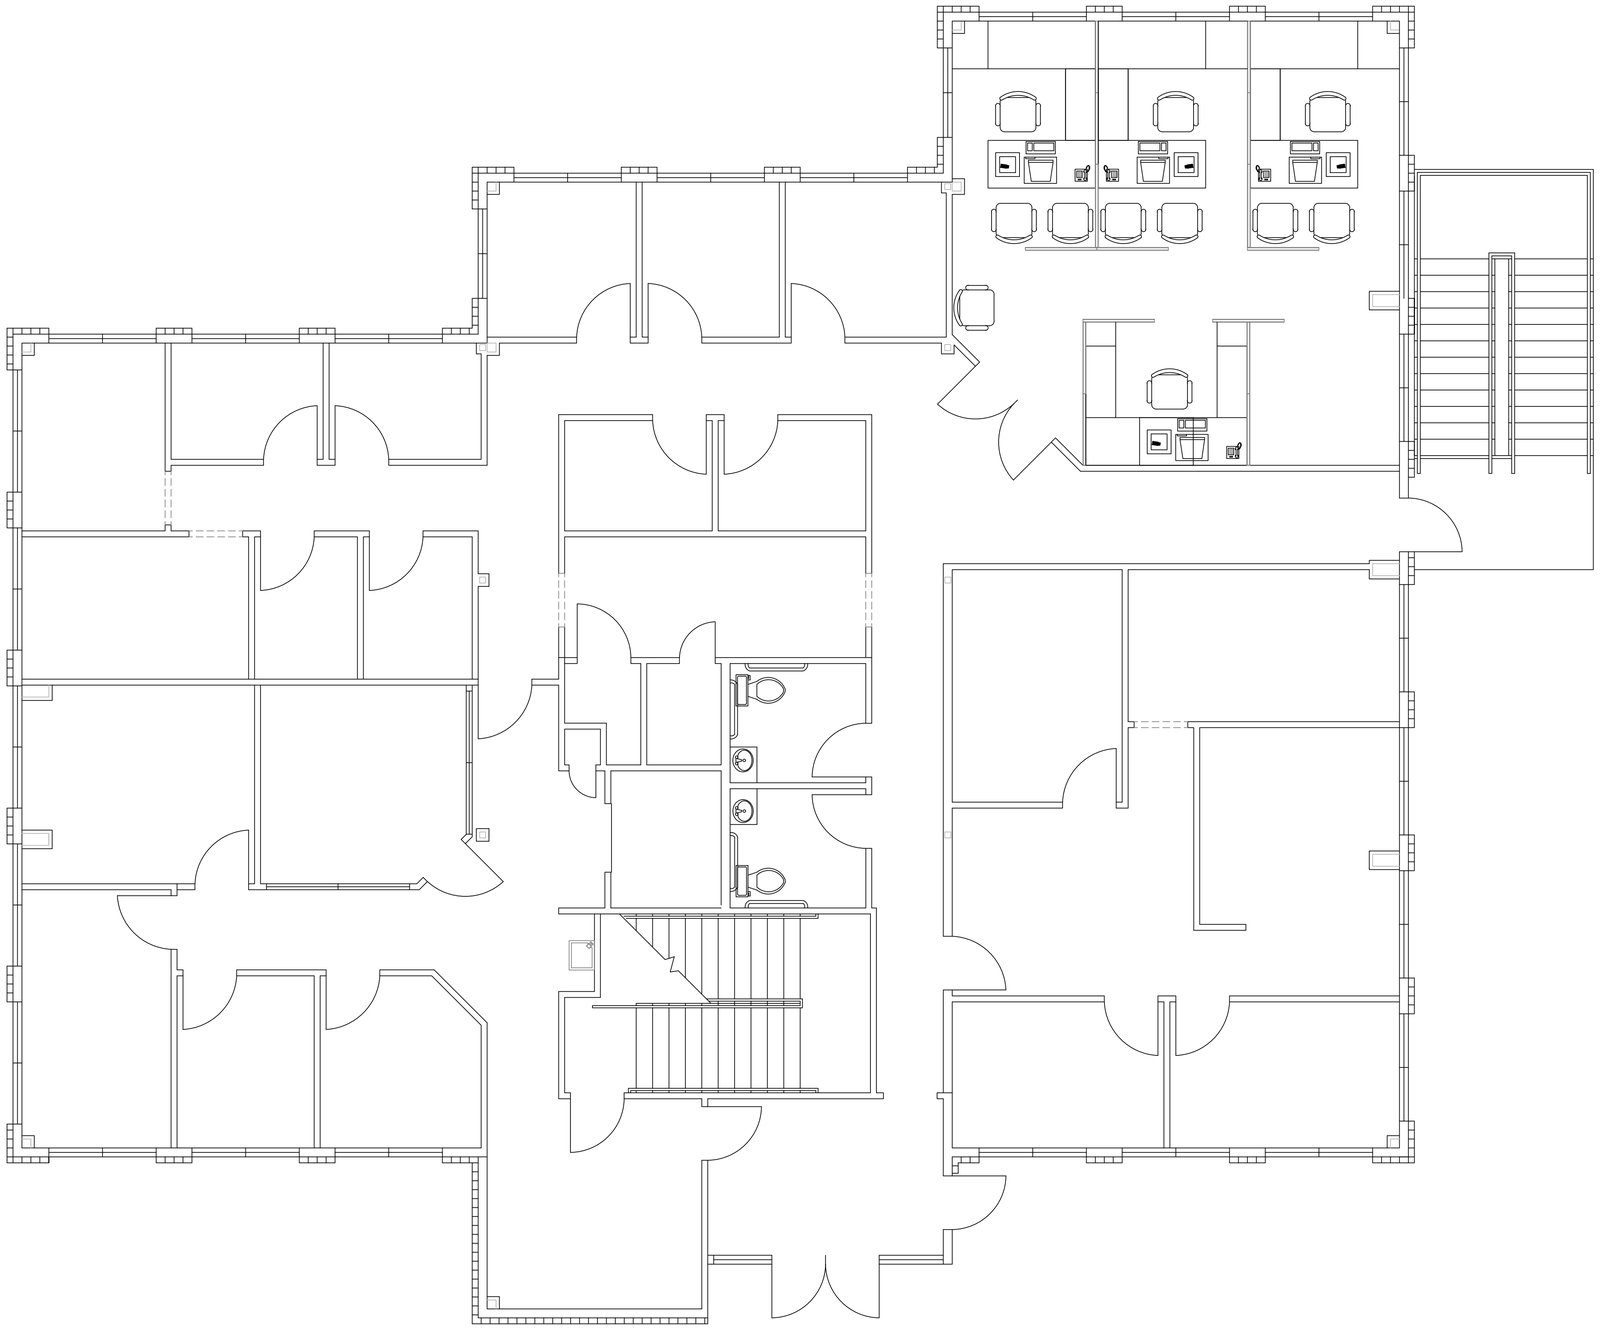

1 FIRST FLOOR PLAN
SCALE: 1/8"= 1'-0"

FIRST FLOOR

DAMMON ENGINEERING, INC.
LOUISIANA & MISSISSIPPI

Chief Engineer: Brian Mistich, PE
5544 Highway 70 Suite 7
Slidell, LA 70458

www.dammonengineering.com
info@dammonengineering.com
PH: 985.649.5832

#	DESCRIPTION	DATE

REVISIONS

SEAL:

EXISTING BUILDING LAYOUT

ENGEL & VOLKERS SLIDELL

820 OAK HARBOR BLVD.
SLIDELL, LA. 70458

JOB No: 2024 | DATE: 04-24-2024
DRAWN BY: CASD | CHECKED BY: JMS

The drawings and specifications contained herein are the property of Dammon Engineering, and shall not be reproduced or used for other projects without the consent of Dammon Engineering. Visual contact with these drawings and specifications shall constitute prima facie evidence of the acceptance of these restrictions.

SHEET TITLE:
FIRST FLOOR PLAN

DRAWING NUMBER:
A100

SHEET No: 1 of 2

FILE NAME: J:\- Offices\Aaron Oak Harbor\Current Drawings\A100 - First Floor Plan.dwg OUT DATE & TIME: Monday, April 29, 2024 10:44:33 AM