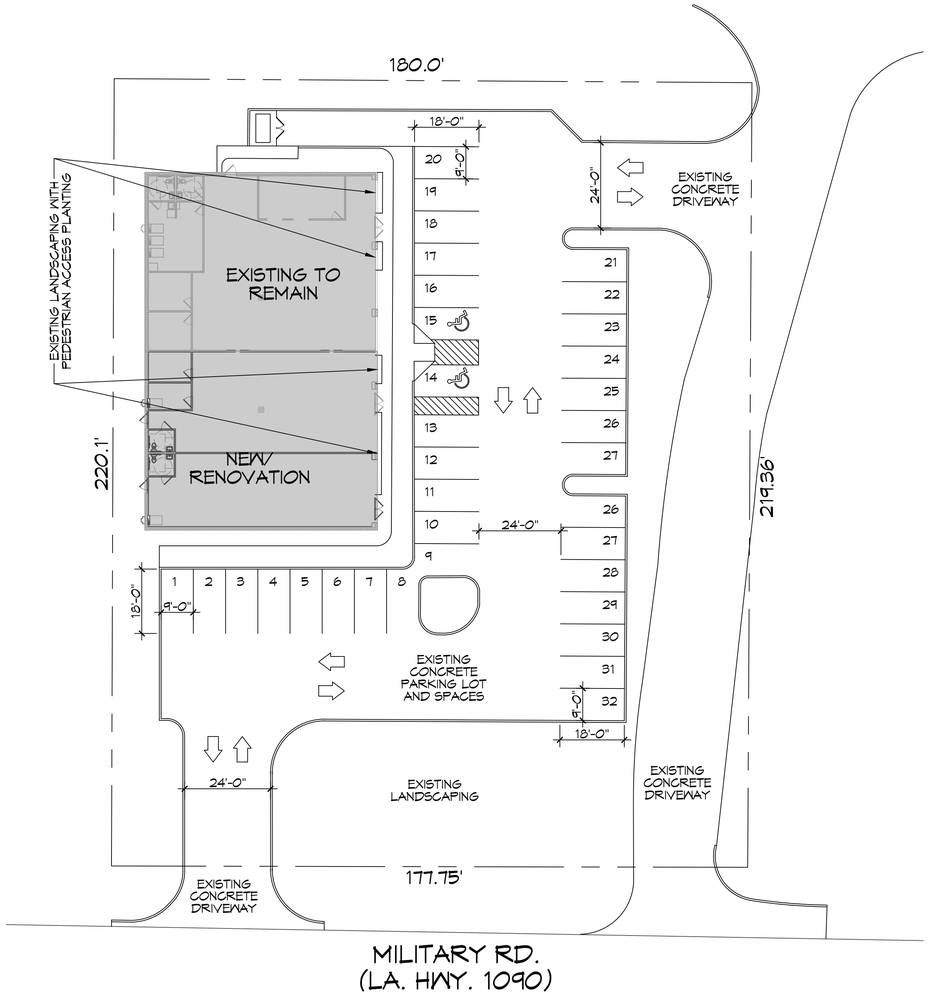

1 EXISTING SITE PLAN

SCALE: 1" = 20'-0"

DAMMON ENGINEERING, INC.
LOUISIANA & MISSISSIPPI
www.dammonengineering.com
info@dammonengineering.com
PH: 985.649.5832
Chief Engineer: Brian Mistich, PE
554 Old Spanish Trail
Slidell, LA 70458

REVISIONS

#	DESCRIPTION	DATE
1		

SEAL:

RENOVATION
ACTION PHYSICAL THERAPY & SPORTS MEDICINE
107 SOUTH MILITARY RD.
SLIDELL, LA 70461

JOB No:	2451	DATE:	11-22-2021
DRAWN BY:	CKD	CHECKED BY:	JMS

The design shown, as well as all specifications, designs and arrangements represented herein, is and shall remain the property of Dammon Engineering, and no part thereof shall be loaned, copied or used in any form or manner without the prior written permission of Dammon Engineering. Contractors shall verify all dimensions, conditions and specifications before commencement of work. Do not scale drawings. Report discrepancies to Dammon Engineering. Read drawings with their accompanying specifications and construction documents. Use only the latest issued for construction drawings and specifications.

SHEET TITLE:
EXISTING SITE PLAN

DRAWING NUMBER:
C101

SHEET No: 3 of 9