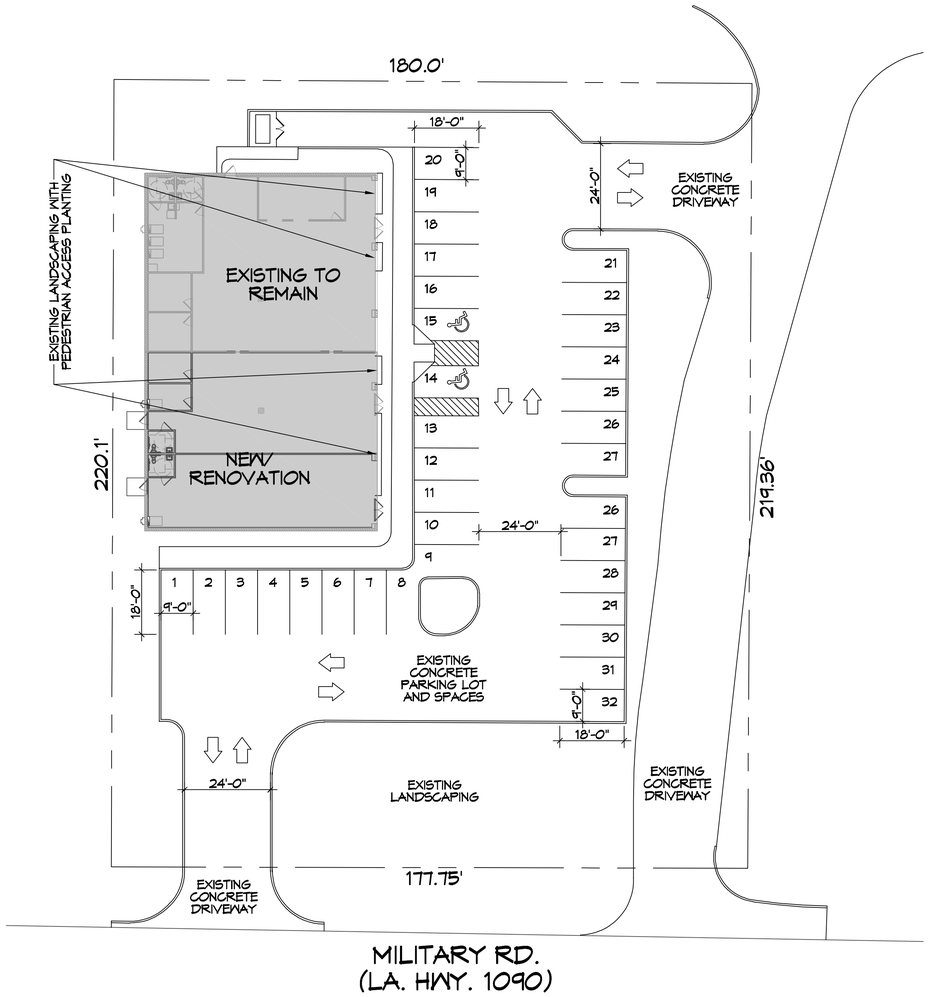

EXISTING SITE PLAN

SCALE: 1" = 20'-0"

DAMMON ENGINEERING, INC.
LOUISIANA & MISSISSIPPI

Chief Engineer: Brian Mistich, PE
354 Old Spanish Trail
Slidell, LA 70458

www.dammonengineering.com
info@dammonengineering.com
PH: 985.649.5832

#	DESCRIPTION	DATE
1		

REVISIONS

STATE OF LOUISIANA
BRIAN A. MISTICH
License No. 30187
PROFESSIONAL ENGINEER

RENOVATION
ACTION PHYSICAL THERAPY & SPORTS MEDICINE
107 SOUTH MILITARY RD.
SLIDELL, LA 70461

JOB No:	2451	DATE:	12-06-2021
DRAWN BY:	GKD	CHECKED BY:	JMS

This drawing is and shall remain the property of Dammon Engineering, and no part thereof shall be used for any purpose other than the specific project for which it was prepared without the written consent of Dammon Engineering. Reuse without written consent of Dammon Engineering is prohibited. Reproducing, copying or otherwise distributing this document without the written consent of Dammon Engineering is prohibited.

SHEET TITLE:
EXISTING SITE PLAN

DRAWING NUMBER:
C101

SHEET No: 3 of 8

FILE NAME: J:\+ Hospital - Medical - Dental\2451 - Action Fitness - Sprt Dragon Physical Therapy - slidell\Drawings\Current Drawings\C101 - Site Plan.dwg PLOT DATE & TIME: Wednesday, December 8, 2021 8:50:37 AM