## PLANNING

ZONED C-2 COMMERCIAL DISTRICT

## PARKING

MEDICAL AND DENTAL OFFICES AND CLINICS - 1 SPACE/DOCTOR'S OFFICE PLUS 1.5 SPACE/EXAMINING ROOM.
= 14 REQUIRED
= 15 PROVIDED

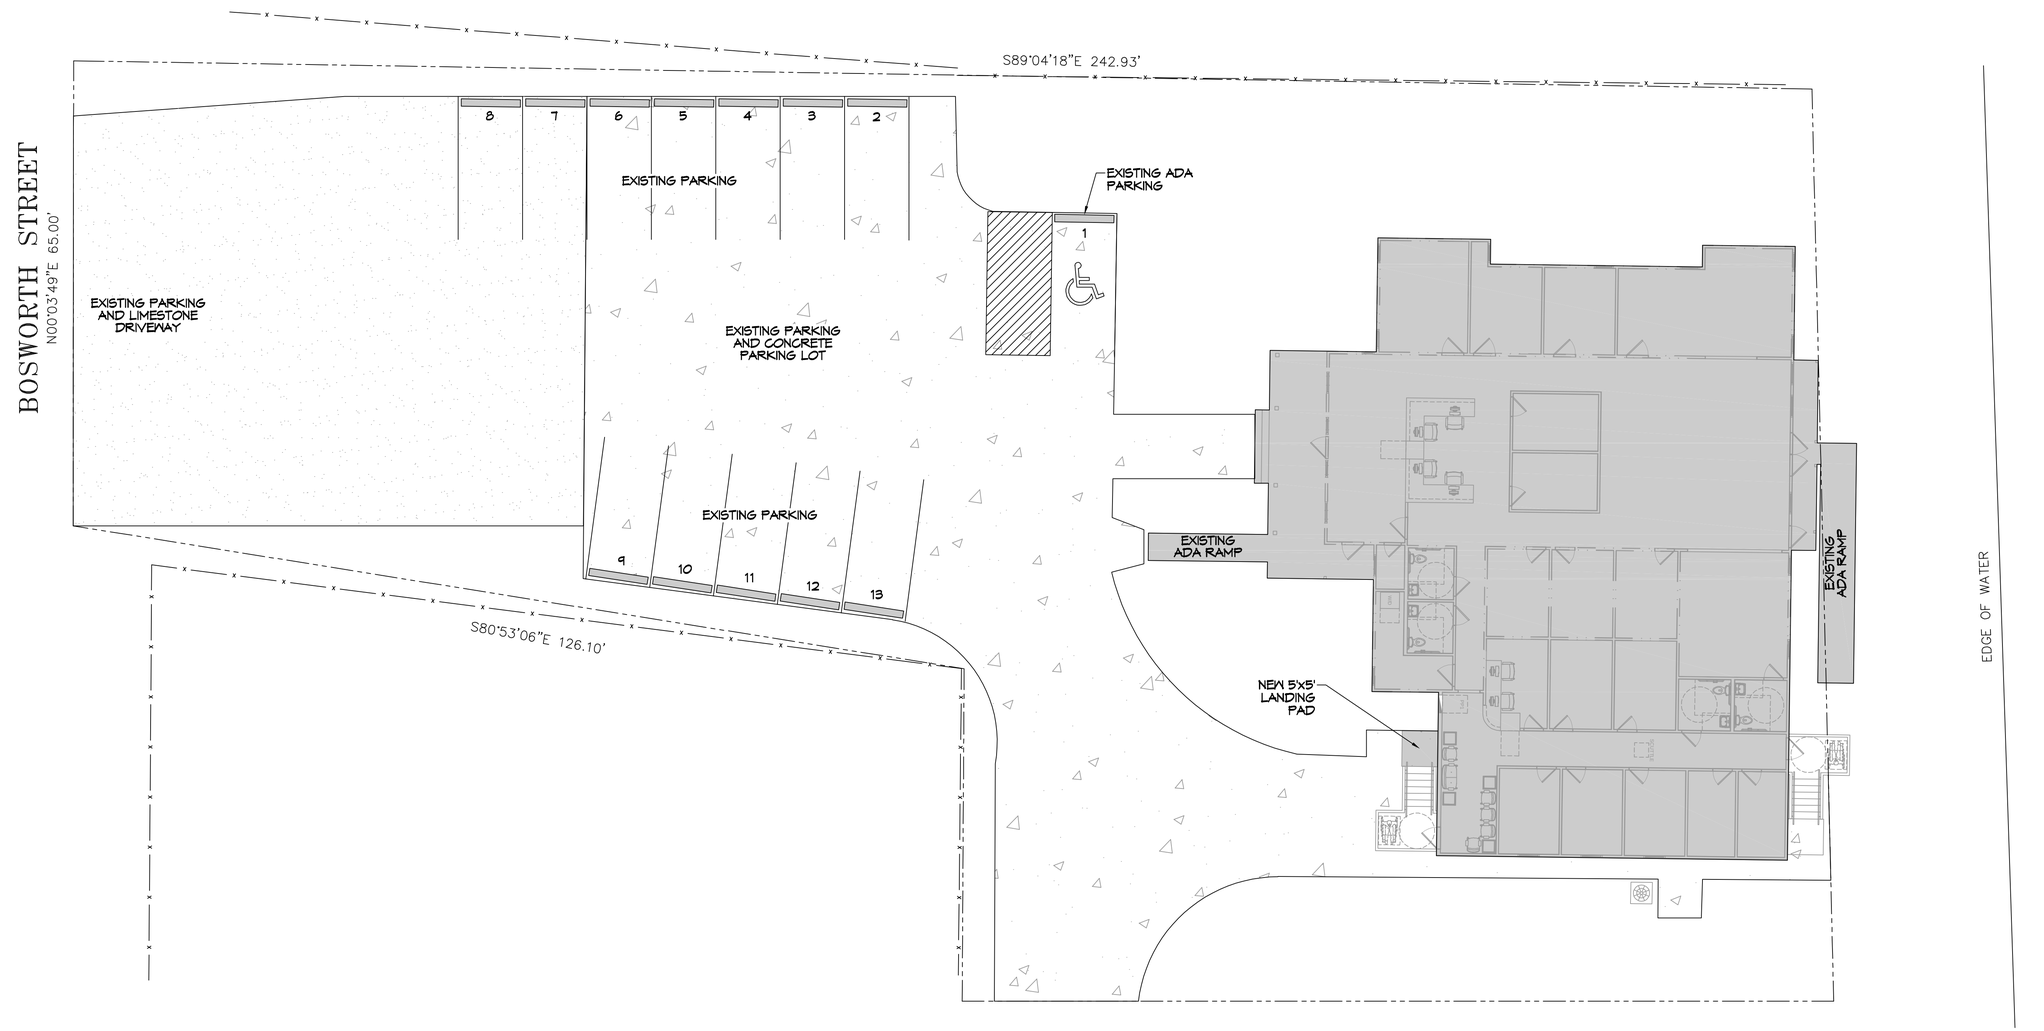


6 EXISTING SITE PLAN
SCALE: 1" = 10'-0"


DAMMON ENGINEERING, INC.
LOUISIANA & MISSISSIPPI
www.dammonengineering.com
info@dammonengineering.com
PH: 985.649.5832
Chief Engineer: Brian Mistich, PE
554 Old Spanish Trail
Slidell, LA 70458


| # | DESCRIPTION | DATE |
|---|---|---|
| | | |

REVISIONS

SEAL:

LA HEALTH SOLUTIONS
56684 BOSWORTH ST.
SLIDELL, LA 70458

| | | |
|---|---|---|
| JOB No: | DATE: | 04-20-2022 |
| DRAWN BY: | CKD | CHECKED BY: JMS |


The above drawings are and shall remain the property of Dammon Engineering, and no part thereof shall be copied, disclosed to others, or used in connection with any work or project other than the specified project for which they have been prepared and delivered, without the prior written consent of Dammon Engineering. Visual contact with these drawings or specifications shall constitute acceptance of the foregoing restrictions and agreement by all persons or entities who shall be deemed to have gained access to the drawings and specifications.


SHEET TITLE:
SITE PLAN

DRAWING NUMBER:
C101

SHEET No: 3 of 12


FILE NAME: J:\+ Offices\Dp Job & Meals\Drawings\Current Drawings\C101 - Site Plan.dwg PLOT DATE & TIME: Wednesday, April 20, 2022 1:53:13 PM