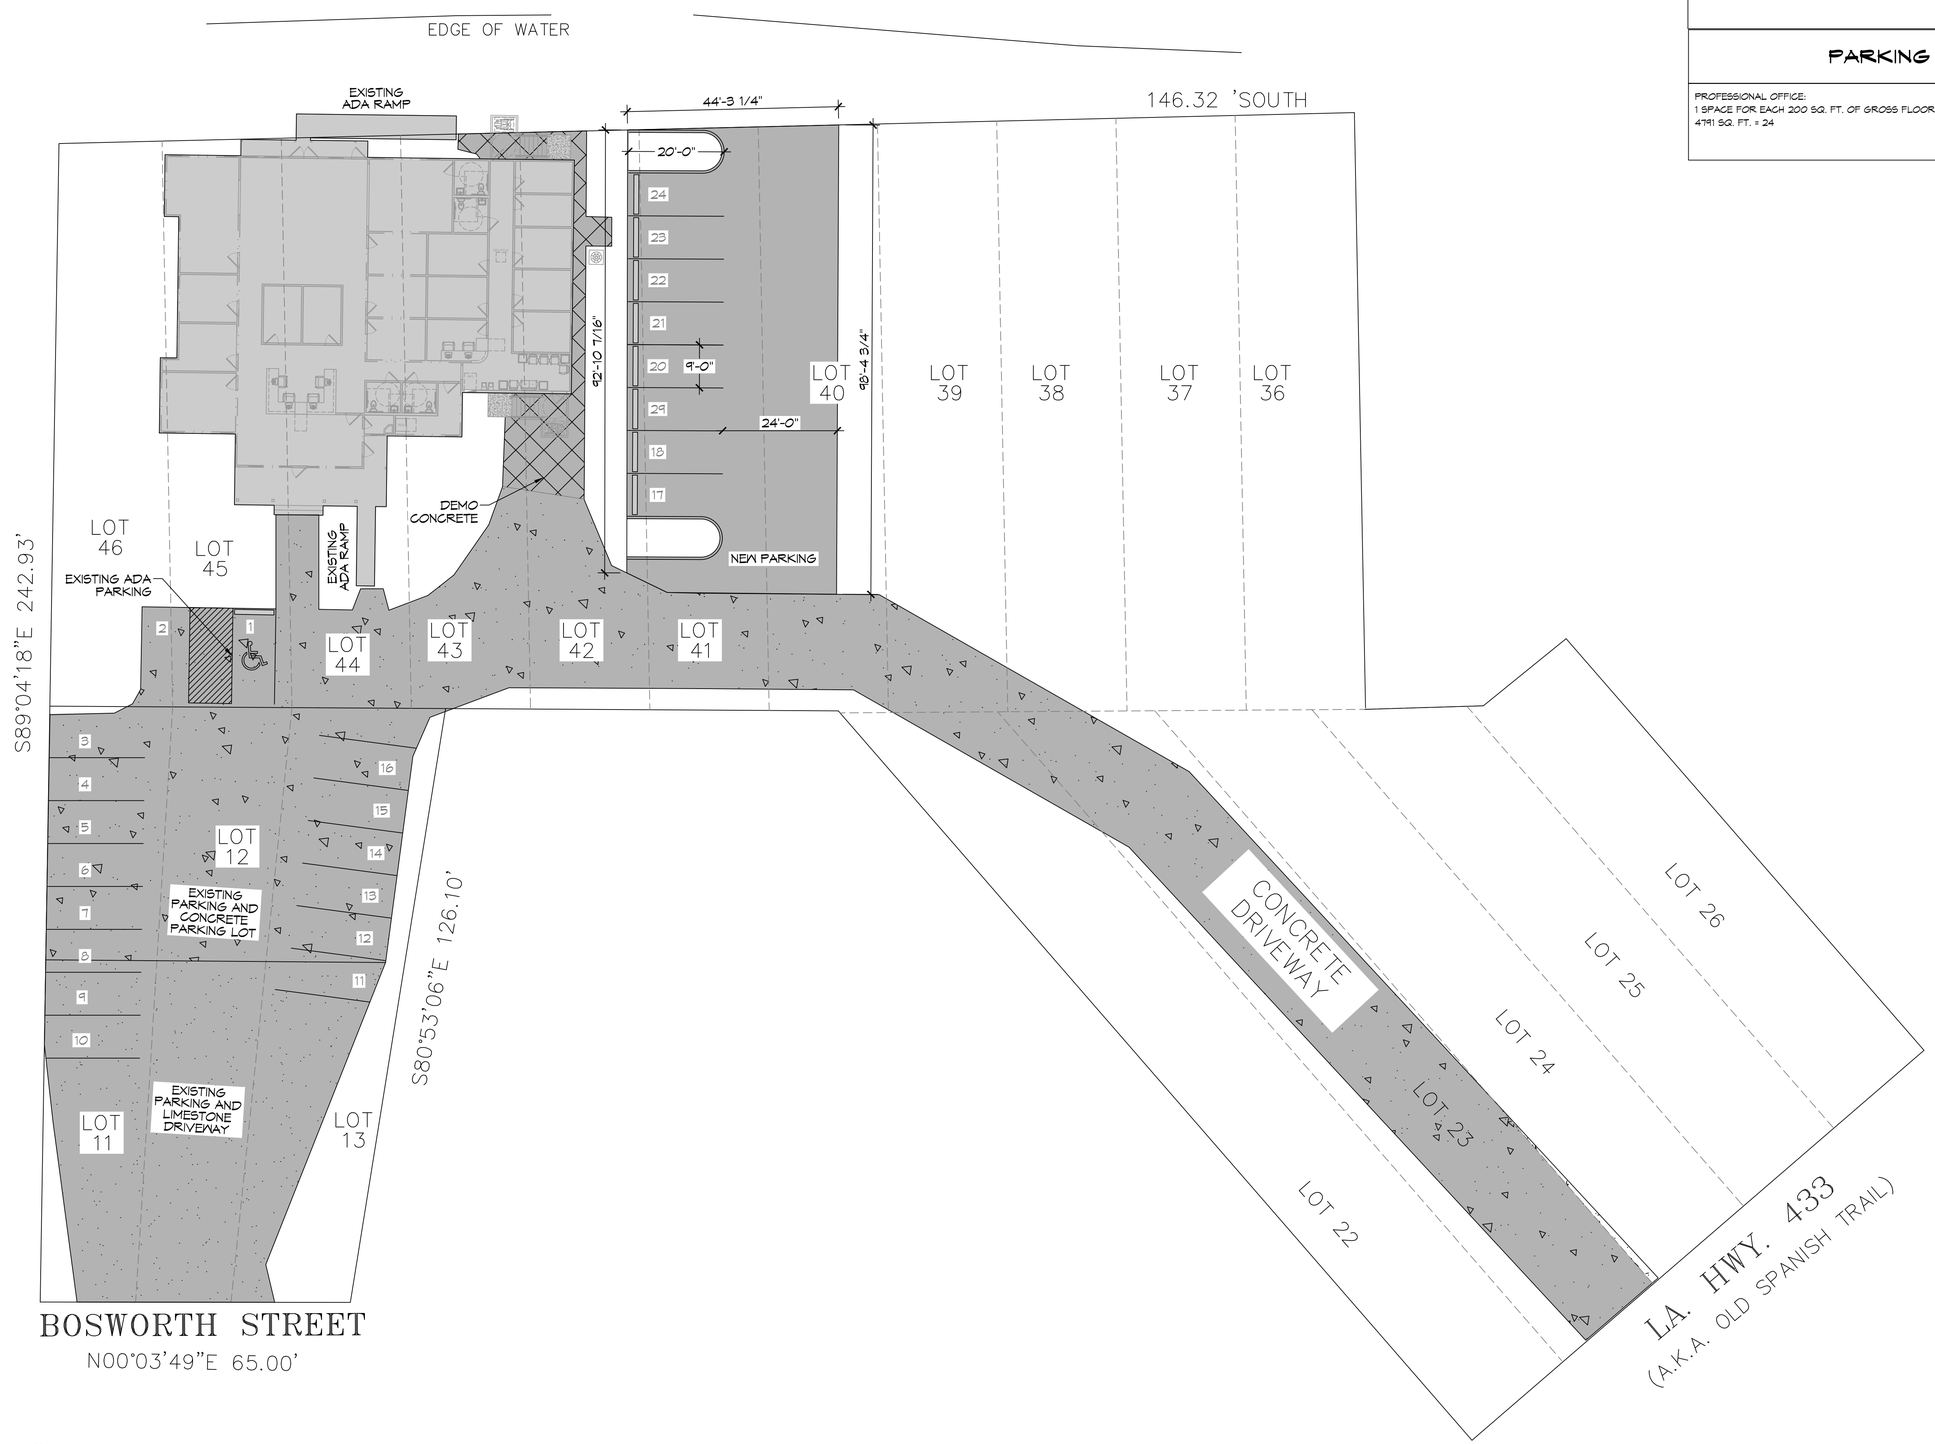

N

6 SITE PLAN
SCALE: 1" = 15'-0"

PLANNING

ZONED C-2 COMMERCIAL DISTRICT

PARKING

PROFESSIONAL OFFICE:
1 SPACE FOR EACH 200 SQ. FT. OF GROSS FLOOR SPACE
4791 SQ. FT. ÷ 24

DAMMON ENGINEERING, INC.
LOUISIANA & MISSISSIPPI
www.dammonengineering.com
info@dammonengineering.com
PH: 985.649.5832
Chief Engineer: Brian Mistich, PE
554 Old Spanish Trail
Slidell, LA 70458

#	DESCRIPTION	DATE

REVISIONS

SEAL:

LA HEALTH SOLUTIONS
56654 BOSWORTH ST.
SLIDELL, LA 70458

JOB No:	
DATE:	06-13-2022
DRAWN BY:	CKD
CHECKED BY:	JMS

This drawing is the property of Dammon Engineering and may not be reproduced or used for any other purpose without the written consent of Dammon Engineering. Any alterations to this drawing must be approved by Dammon Engineering. Field contract work shall adhere to the latest edition of the Louisiana State Plumbing Code and the latest edition of the National Electrical Code.

SHEET TITLE:
SITE PLAN

DRAWING NUMBER:
C101

SHEET No: 3 of 12