PLANNING

ZONED C-2 COMMERCIAL DISTRICT

PARKING

PROFESSIONAL OFFICE:
1 SPACE / 200 S.F.
4791 S.F. / 200 = 23

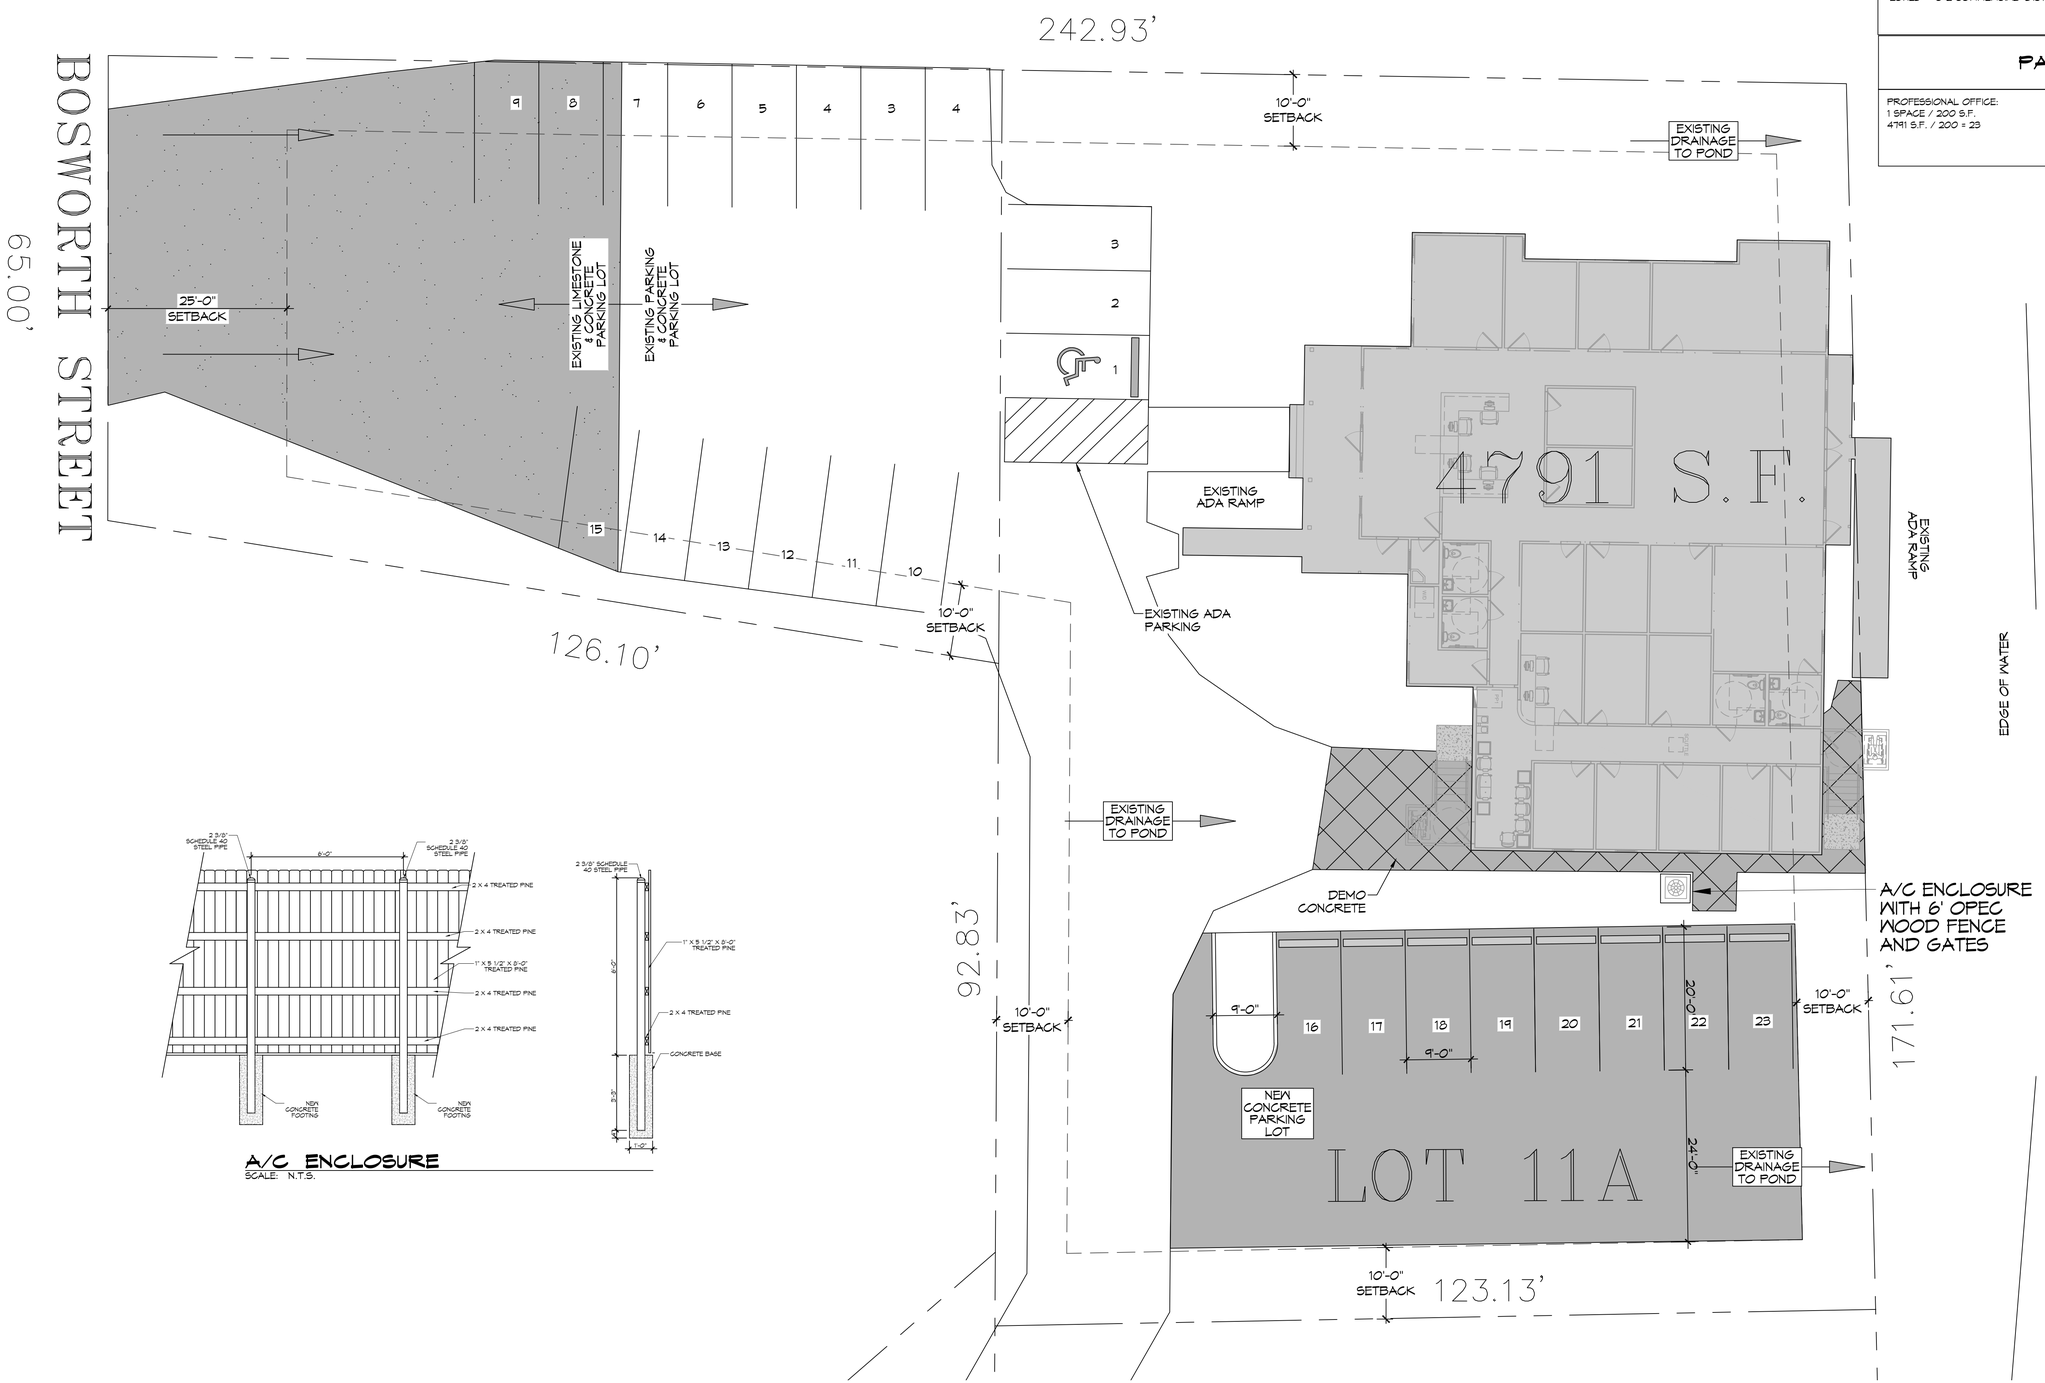

A/C ENCLOSURE
SCALE: N.T.S.

6 PARTIAL SITE PLAN
SCALE: 1" = 10'-0"

DAMMON ENGINEERING, INC.
LOUISIANA & MISSISSIPPI

www.dammonengineering.com
info@dammonengineering.com
PH: 985.649.5832

Chief Engineer: Brian Mistich, PE
554 Old Spanish Trail
Slidell, LA 70458

#	DESCRIPTION	DATE

REVISIONS

SEAL:

STATE OF LOUISIANA
BRIAN A. MISTICH
License No. 30187
PROFESSIONAL ENGINEER
11/18/2022

LA HEALTH SOLUTIONS
566G4 BOSWORTH ST.
SLIDELL, LA 70458

JOB No:	
DATE:	11-18-2022
DRAWN BY:	CKD
CHECKED BY:	JMS

The data is shown as one such of data. Always and all arrangements can prevent the data, as and data remains the property of Dammon Engineering, and is part thereof shall be copied, disclosed to others, or used in connection with any work other than the specified project for which it was prepared by Dammon Engineering. Reuse of this data by others, or on extensions of this project for which it was not prepared by Dammon Engineering, Reuse contract with those attempting, are not those who contract or contract Dammon Engineering, Reuse contract with those attempting, are not those who contract or

SHEET TITLE:
SITE PLAN

DRAWING NUMBER:
C101

SHEET No: 3 of 13