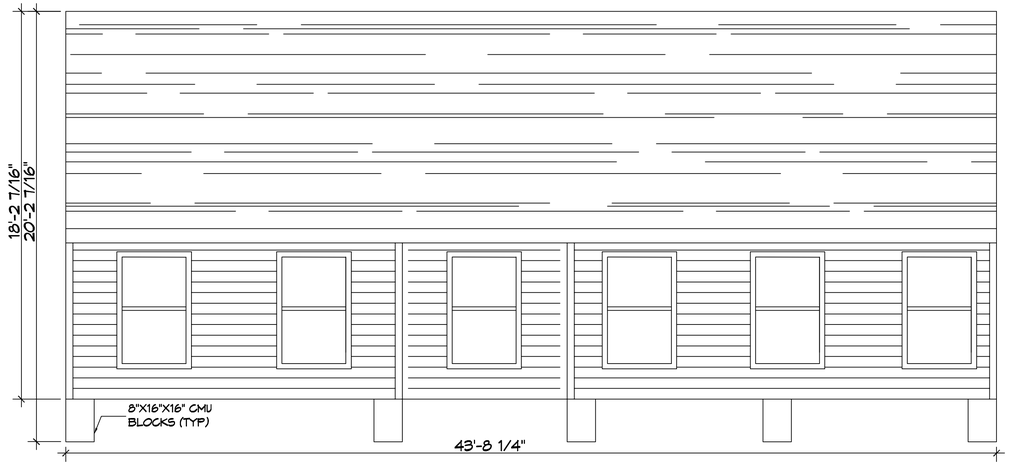

6 FRONT VIEW
SCALE: 1/4" = 1'-0"

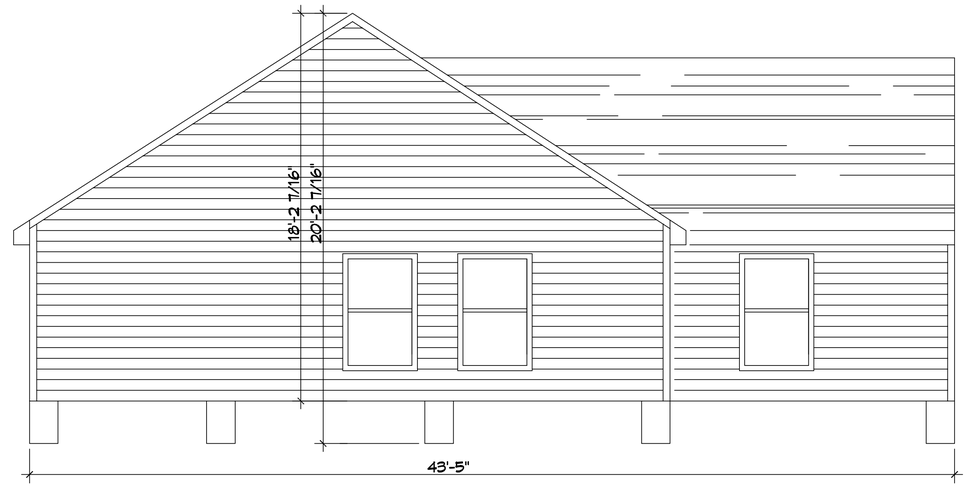

7 SIDE VIEW
SCALE: 1/4" = 1'-0"

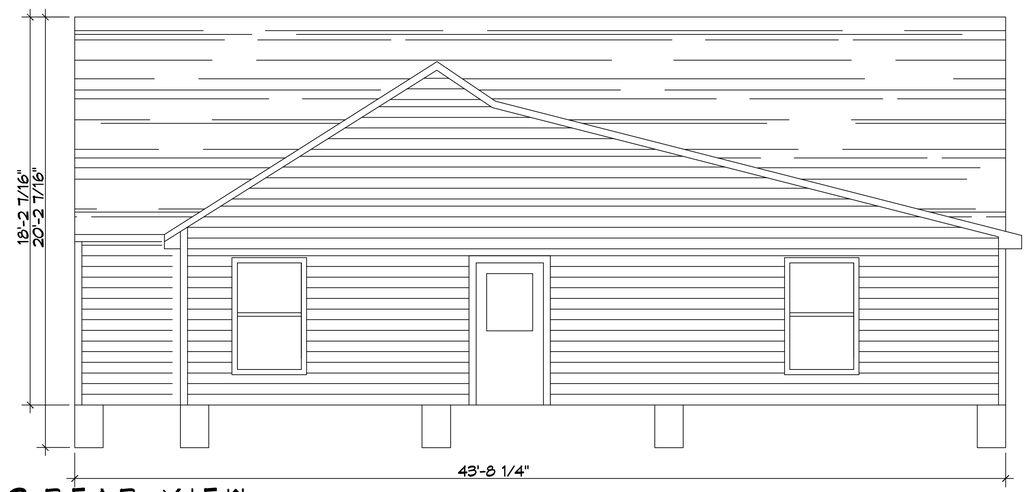

8 REAR VIEW
SCALE: 1/4" = 1'-0"

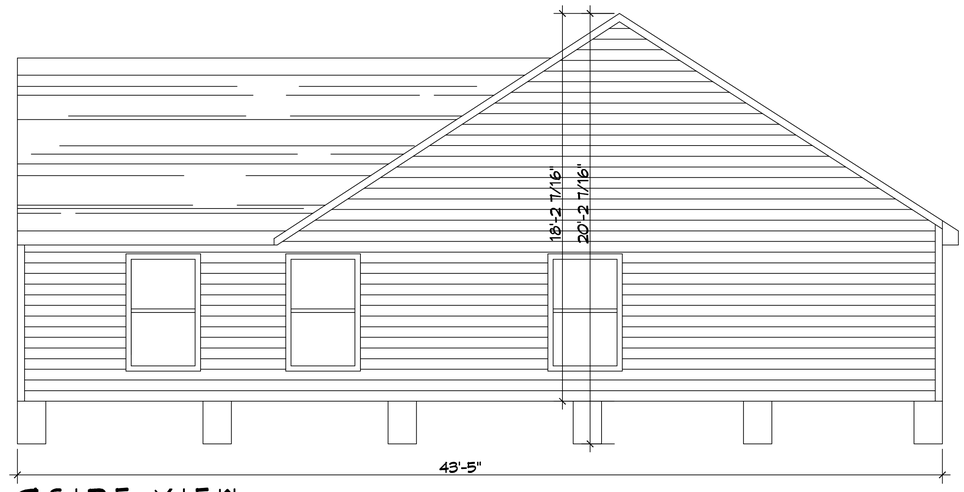

9 SIDE VIEW
SCALE: 1/4" = 1'-0"

DAMMON ENGINEERING, INC.
LOUISIANA & MISSISSIPPI
www.dammonengineering.com
info@dammonengineering.com
PH: 985.649.5832
Chief Engineer: Brian Mistich, PE
5540 Highway Trail
Slidell, LA 70458

REVISIONS

#	DESCRIPTION	DATE

SEAL:

FLEUR DE LIS TITLE COMPANY
442 FREMAUX AVE
SLIDELL, LA. 70458

JOB No:		DATE:	11-18-21
DRAWN BY:	CKD	CHECKED BY:	JMS

The plans, specifications, and other documents, including but not limited to, all drawings and computer files, prepared by Dammon Engineering, and subject hereto shall be the client's property for the purpose of completing the project for which they have been prepared and provided that all fees owed for such project have been paid in full. Any other use or reproduction without written consent of Dammon Engineering is prohibited.

SHEET TITLE:
BLDG
ELEVATIONS

DRAWING NUMBER:
A103

SHEET No: 6 of 9

FILE NAME: J:_Office\Kaufman, dba p. hammons and\Drawings\Current Drawings\A103 - Elevations Plot.dwg PLOT DATE & TIME: Tuesday, January 25, 2022 11:27:25 AM