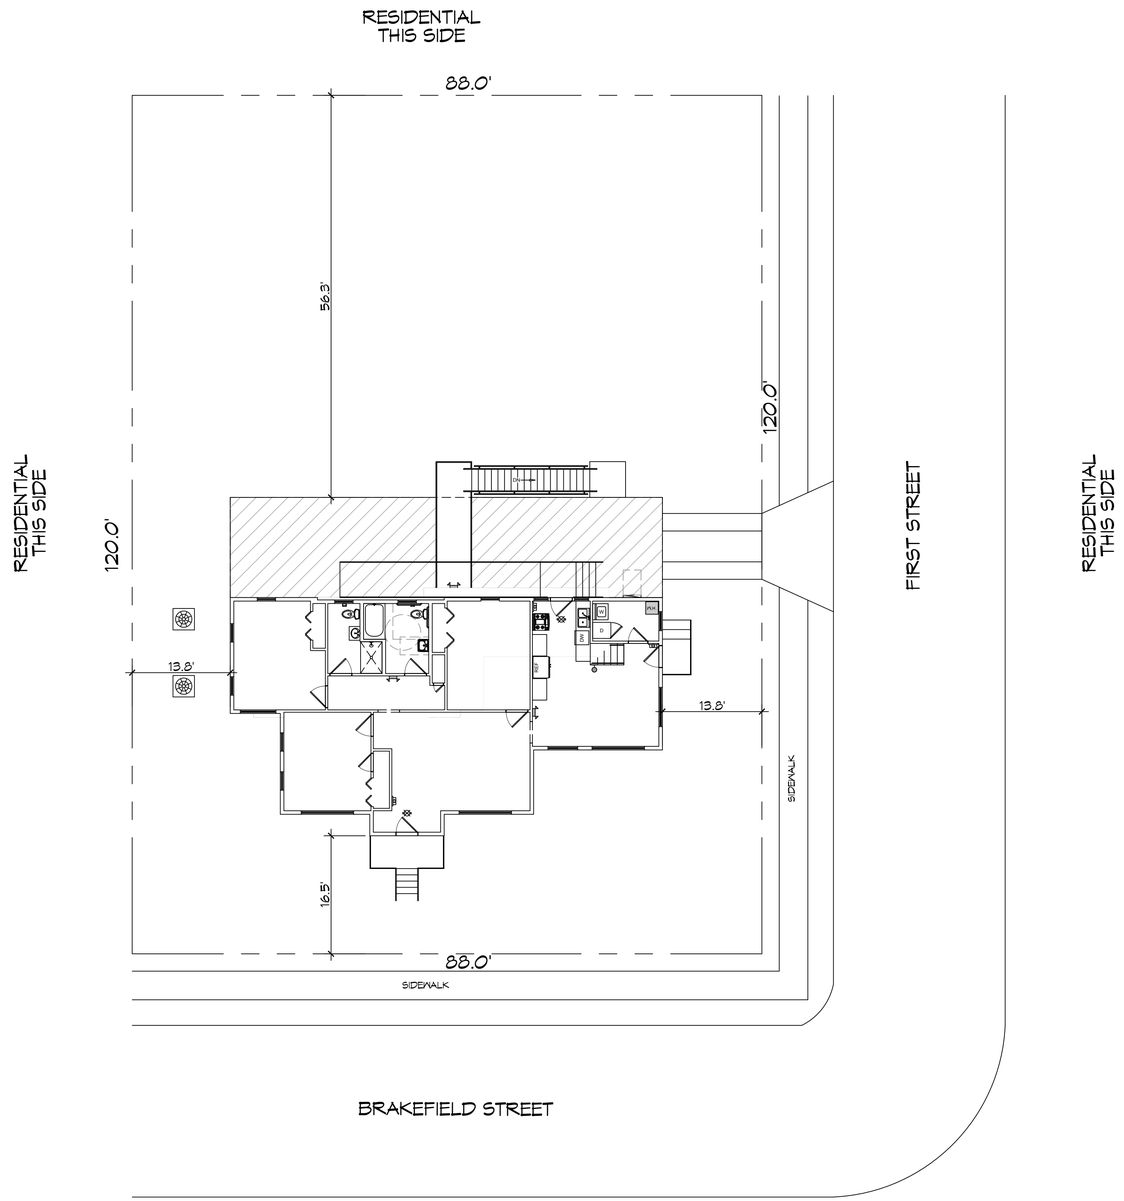

PARKING

ACTION PHYSICAL THERAPY AND SPORTS MEDICINE
1 SPACE PER REQUIRED 200 SQ. FT. OF BUILDING
AREA: 5077 SQ. FT. / 200 = 25 REQUIRED

OFFICE/PROFESSIONAL OFFICE AND/OR GROUPS OF BUILDINGS OF SIMILAR NATURE:

1 SPACE PER EACH 350 SQ. FT. OF GROSS FLOOR AREA EXCLUDING STORAGE AREAS WHICH SHALL NOT EXCEED 15 PERCENT OF THE GROSS SQUARE FOOTAGE.

AREA: 1423 SQ. FT. / 350 = 4 REQUIRED

29 REQUIRED PARKING PLACES FOR ALL SUITES

32 PARKING SPACES PROVIDED FOR WHOLE SITE

N

1 EXISTING SITE PLAN
SCALE: 1" = 10'-0"

DAMMON ENGINEERING, INC.
LOUISIANA & MISSISSIPPI
www.dammonengineering.com
info@dammonengineering.com
PH: 985.649.5832
Chief Engineer: Brian Mistich, PE
554 Old Spanish Trail
Slidell, LA 70458

REVISIONS

#	DESCRIPTION	DATE
1		

SEAL:

EXISTING BUILDING
MIDWIFE GRACE COLLECTIVE
340 BRAKEFIELD ST
SLIDELL, LA 70458

JOB No:	2022	DATE:	08-25-2022
DRAWN BY:	CKD	CHECKED BY:	JMS

This drawing is and shall remain the property of Dammon Engineering, and shall not be reproduced, changed or copied in any form or manner whatsoever, nor are they to be assigned to any third party without first obtaining the expressed written consent and permission of Dammon Engineering. Reuse without written consent by Dammon Engineering for any other project is prohibited. Visual contact with these drawings or specifications shall constitute prima facie evidence of acceptance of these restrictions. © Copyright 2022 Dammon Engineering

SHEET TITLE:
EXISTING SITE PLAN

DRAWING NUMBER:
C101

SHEET No: 3 of 1

FILE NAME: J:_Office\Mill Site 340 Brakefield St Slidell\Drawing\Current Drawings\C101.dwg – Site Plan.dwg PLOT DATE & TIME: Tuesday, August 30, 2022 10:31:00 AM