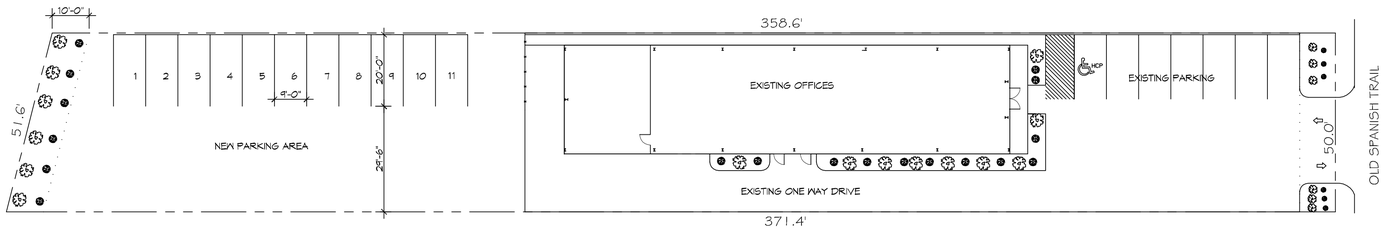

N

1 SITE PLAN

SCALE: 1" = 20'-0"

DAMMON ENGINEERING, INC.

LOUISIANA & MISSISSIPPI

Chief Engineer: Brian Mistich, PE
554 Old Spanish Trail
Slidell, LA 70458

www.dammonengineering.com
info@dammonengineering.com
PH: 985.649.3832

#	DESCRIPTION	DATE

REVISIONS

SEAL:

RAY MASKER

McDONALD'S OFFICE

683 OLD SPANISH TRAIL
SLIDELL, LA 70458

JOB No:	2986	DATE:	11-20-2018
DRAWN BY:	CRD	CHECKED BY:	JVB

THIS DRAWING AND THE SUBJECT MATTER, INCLUDING BUT NOT LIMITED TO THE DESIGN, DESCRIPTION, SPECIFICATIONS, DIMENSIONS, ARRANGEMENT AND ARTWORK, IS THE PROPERTY OF DAMMON ENGINEERING, INC. AND IS PROVIDED FOR REVIEW, OR WHEN A CONTRACT IS SIGNED, FOR USE ON THE PROJECT OR SITE SPECIFIED IN THE CONTRACT. ANY OTHER USE, REPRODUCTION OR DISTRIBUTION OF THIS DRAWING OR ANY PART THEREOF, WITHOUT THE WRITTEN CONSENT OF DAMMON ENGINEERING, INC. IS PROHIBITED.

SHEET TITLE:
SITE PLAN

DRAWING NUMBER:

C101

SHEET No: 3 of 1