LitePro 2.037 Luminaire Layout/Plan View 4/6/22

PROJECT: St Tammany Fire District 1/ GROUP: Federal Credit Union AREA: Site GRID: PLAN VIEW
PREPARED BY:
SCALE: 1 IN= 30.0FT

Luminaires Used
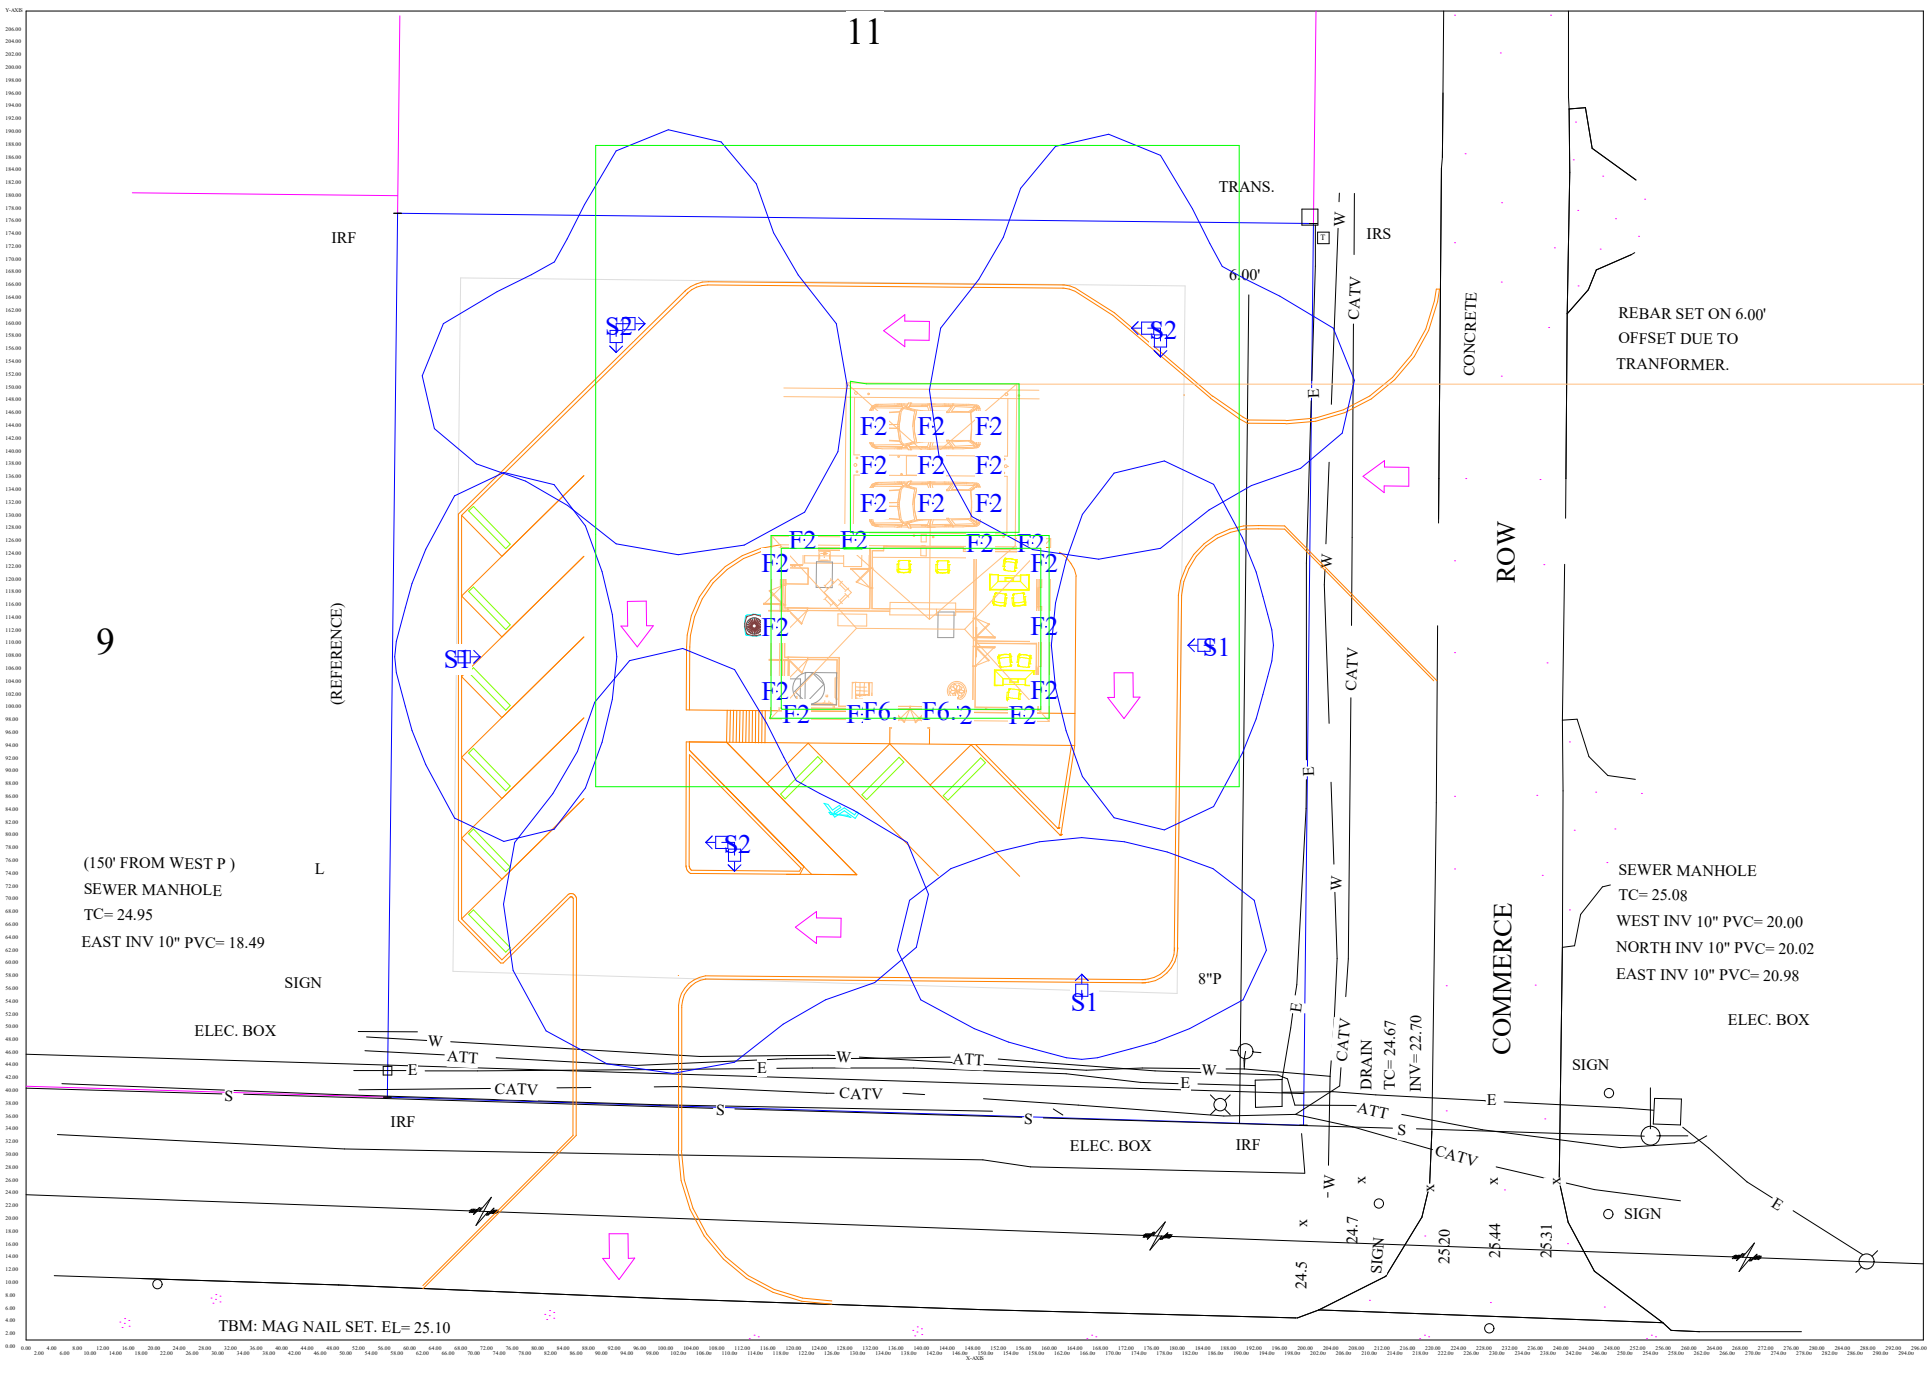
TYPE	QTY	TEST#	DESCRIPTION
F2	23	HH6-LED-	ELITE, HH6-LED-1200L-WD-40K-CL-WH, , LAMPS: (1) , 1280 LUMENS, BLST: , LLF = 0.95 @8.90
F6.	2	MERW-618	LIGHTWAY INDUST, MERW-618-LED-U-14W, 4-3/8"L. X 6-1/2"W. X 18"H. LE, DIFFUSED LENS LAMPS: (1) N/A, 1106 LUMENS, BLST: OSRAM OPTOTRONI, LLF = 0.95 @6.00
S1	3	--------	, , (1) FA <ISON LED Area Light High Performance Gen 1, 75W, 1>, LLF= 0.95;
S2	3	--------	, , (2) FA <ISON LED Area Light High Performance Gen 1, 75W, 1>, LLF= 0.95;