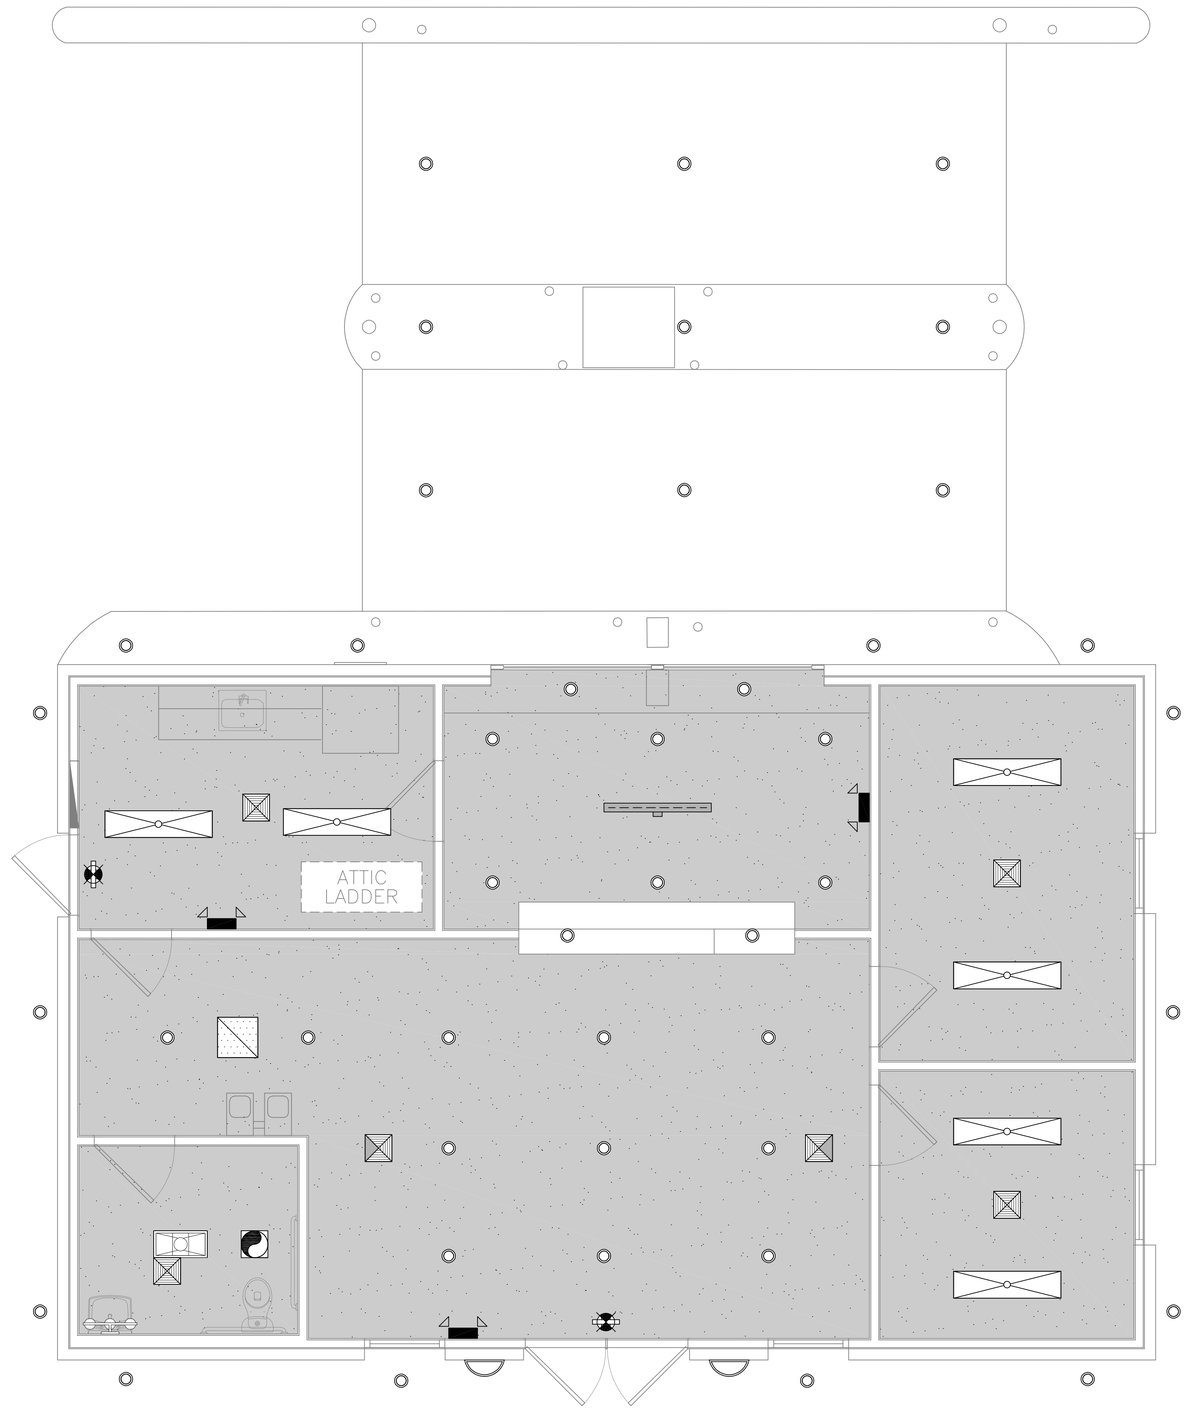

21 FLOOR PLAN
SCALE: 3/8" = 1'-0"

REFLECTIVE CEILING LEGEND

- GYPSUM BOARD CEILING
- EMERGENCY LIGHT FIXTURE
- EXIT LIGHT FIXTURE - CEILING MOUNTED
- LED RESTROOM LIGHT FIXTURE.
- SCONCE LIGHTING FIXTURE
- 1X2 - LED LIGHT FIXTURE (RESTROOMS)
- 1X4 - 2 - FLUORESCENT OR LED; 5800 LUMENS.
- RECESSED CAN LIGHT
- EXHAUST FAN
- SUPPLY AIR GRILLE
- RETURN AIR GRILLE
- SLOT DIFFUSER

DAMMON ENGINEERING, INC.
LOUISIANA & MISSISSIPPI
www.dammonengineering.com
info@dammonengineering.com
PH: 985.649.5832
Chief Engineer: Brian Mistich, PE
5540 Crown Trail
Slidell, LA 70458

REVISIONS

#	DESCRIPTION	DATE

SEAL:

NEW OFFICE BUILDING
ST. TAMMANY
FEDERAL CREDIT
UNION
21464 KOOP DRIVE
MANDEVILLE, LA.

JOB No:	2022	DATE:	04-28-2022
DRAWN BY:	JAGMM	CHECKED BY:	JMS

The drawings and specifications contained herein, and on any media, are the property of Dammon Engineering, and shall not be reproduced or distributed to other parties without written consent of Dammon Engineering. Reproduction of these documents for other projects or for which the work has been completed and abandoned without written consent of Dammon Engineering is prohibited. Dammon Engineering assumes no responsibility for such projects.

SHEET TITLE:
FLOOR PLAN

DRAWING NUMBER:
A103

SHEET No: 12 of 17

FILE NAME: J:\c Office\St Tammany FCU Gerald Burke Mandeville Branch\Drawings\Current Drawings\A103 - Reflective Ceiling Plan.dwg PLOT DATE & TIME: Thursday, April 28, 2022 3:32:18 PM