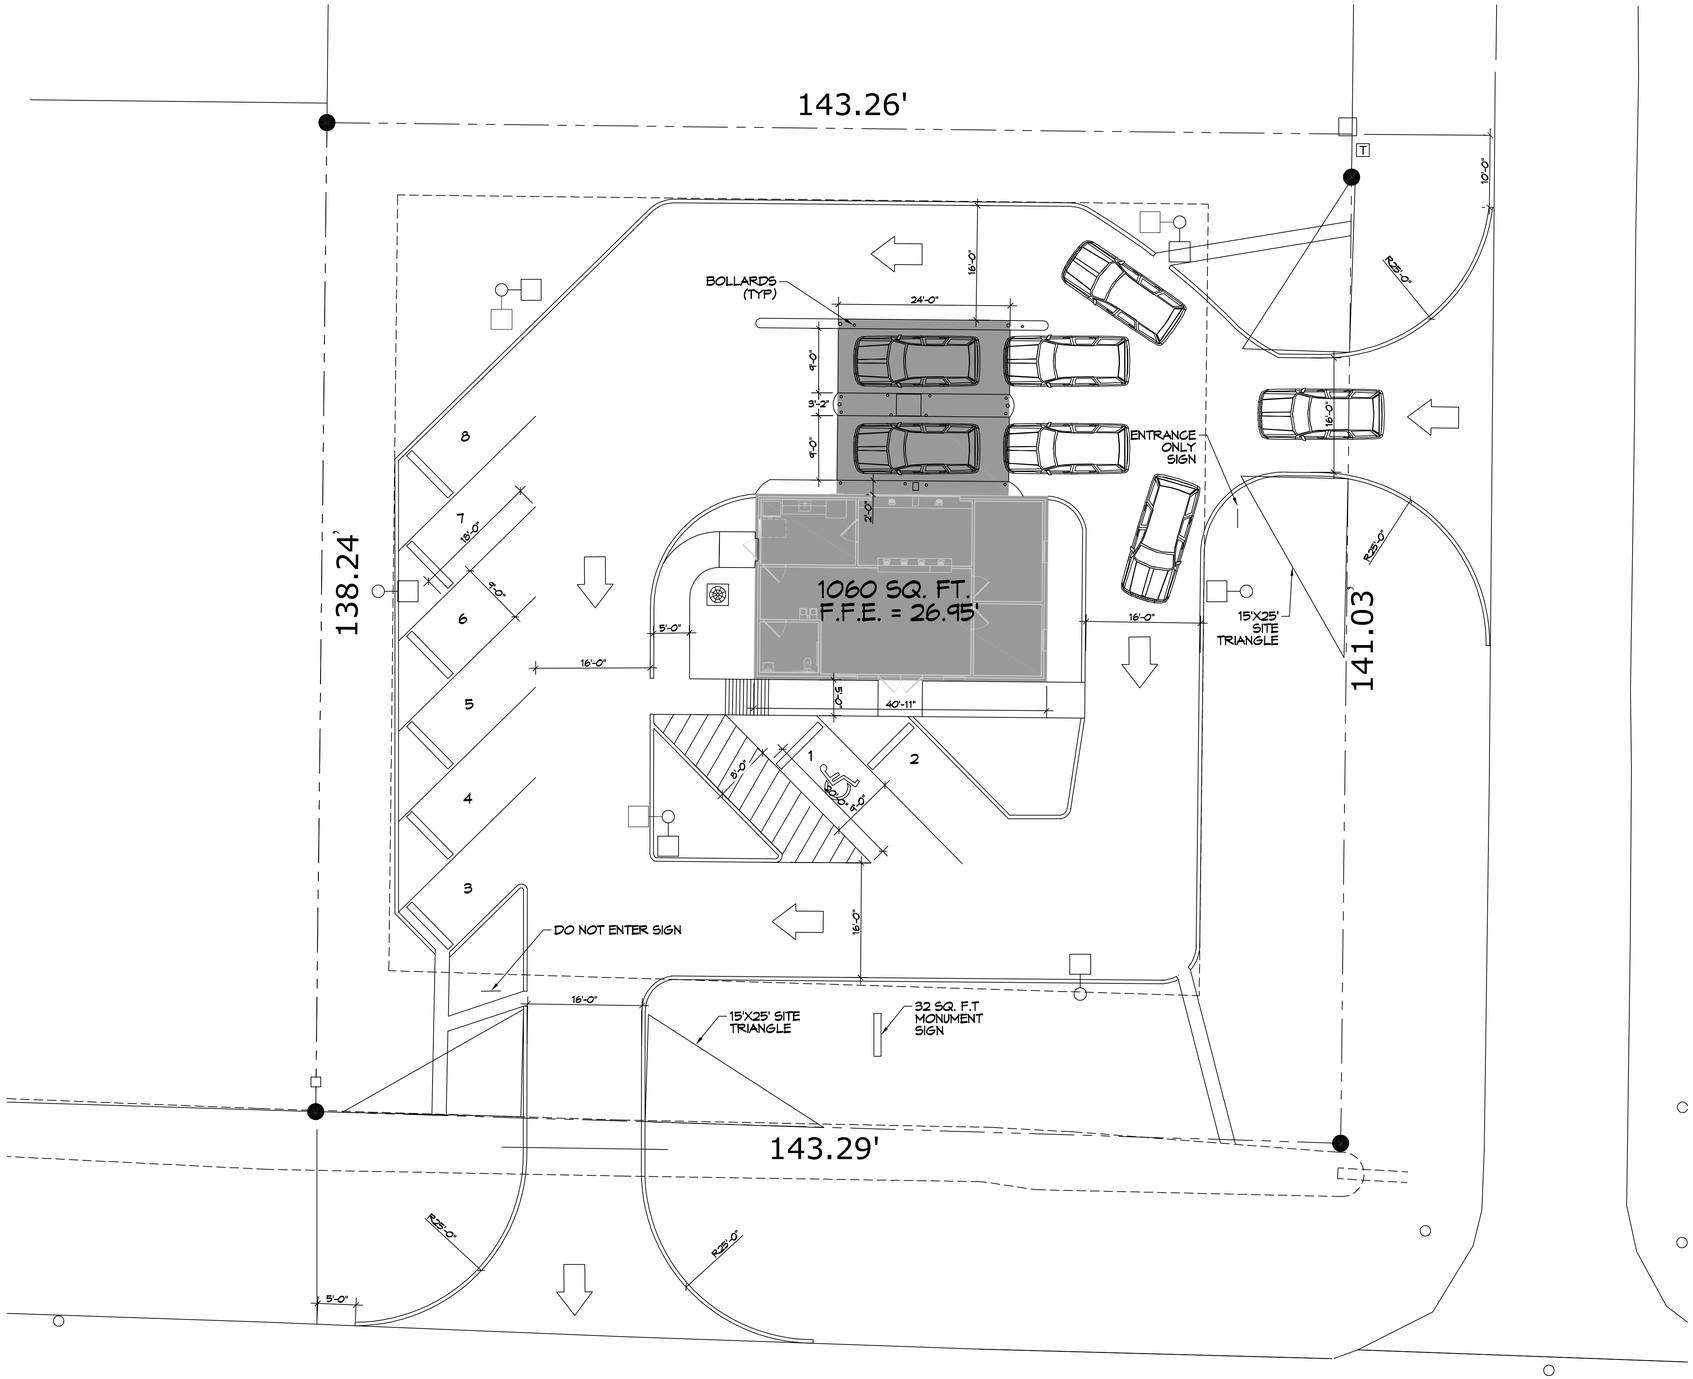

6 SITE PLAN

SCALE: 1" = 10'-0"

PLANNING

ZONED HC COMMERCIAL DISTRICT

FLOOD ZONE

ZONE "C"

BUILDING ELEVATION

BASE FLOOD ELEVATION "X" = N/A
FINISHED FLOOR ELEVATION = 26.95'

PARKING

1 SPACE PER EACH 350 SQ. FT. OF GROSS FLOOR AREA EXCLUDING STORAGE AREAS WHICH SHALL NOT EXCEED 15 PERCENT OF THE GROSS SQUARE FOOTAGE PLUS RESERVOIR SPACE AS DETERMINED BY DEPARTMENT OF PLANNING AND DEVELOPMENT
3 = REQUIRED / 5 = PROVIDED

DAMMON ENGINEERING, INC.
LOUISIANA & MISSISSIPPI
www.dammonengineering.com
info@dammonengineering.com
PH: 985.649.5832

Chief Engineer: Brian Mistich, PE
554 Old Spanish Trail
Slidell, LA 70458

REVISIONS

#	DESCRIPTION	DATE
1		

SEAL:

NEW OFFICE BUILDING
ST. TAMMANY FEDERAL CREDIT UNION
21464 KOOP DRIVE
MANDEVILLE, LA.

JOB No: 2022 DATE: 04-26-2022
DRAWN BY: CKD CHECKED BY: JMS

The data & drawings are data & drawings, designs and all assignments represented herein are the and data remains the property of Dammon Engineering, and no part thereof shall be copied, disclosed to others or used in connection with any work other than the project for which they have been prepared for and delivered to Dammon Engineering. Visual contact with these drawings or specifications shall constitute conclusive evidence of acceptance of these restrictions.

SHEET TITLE:
SITE PLAN

DRAWING NUMBER:
C101

SHEET No: 3 of 17