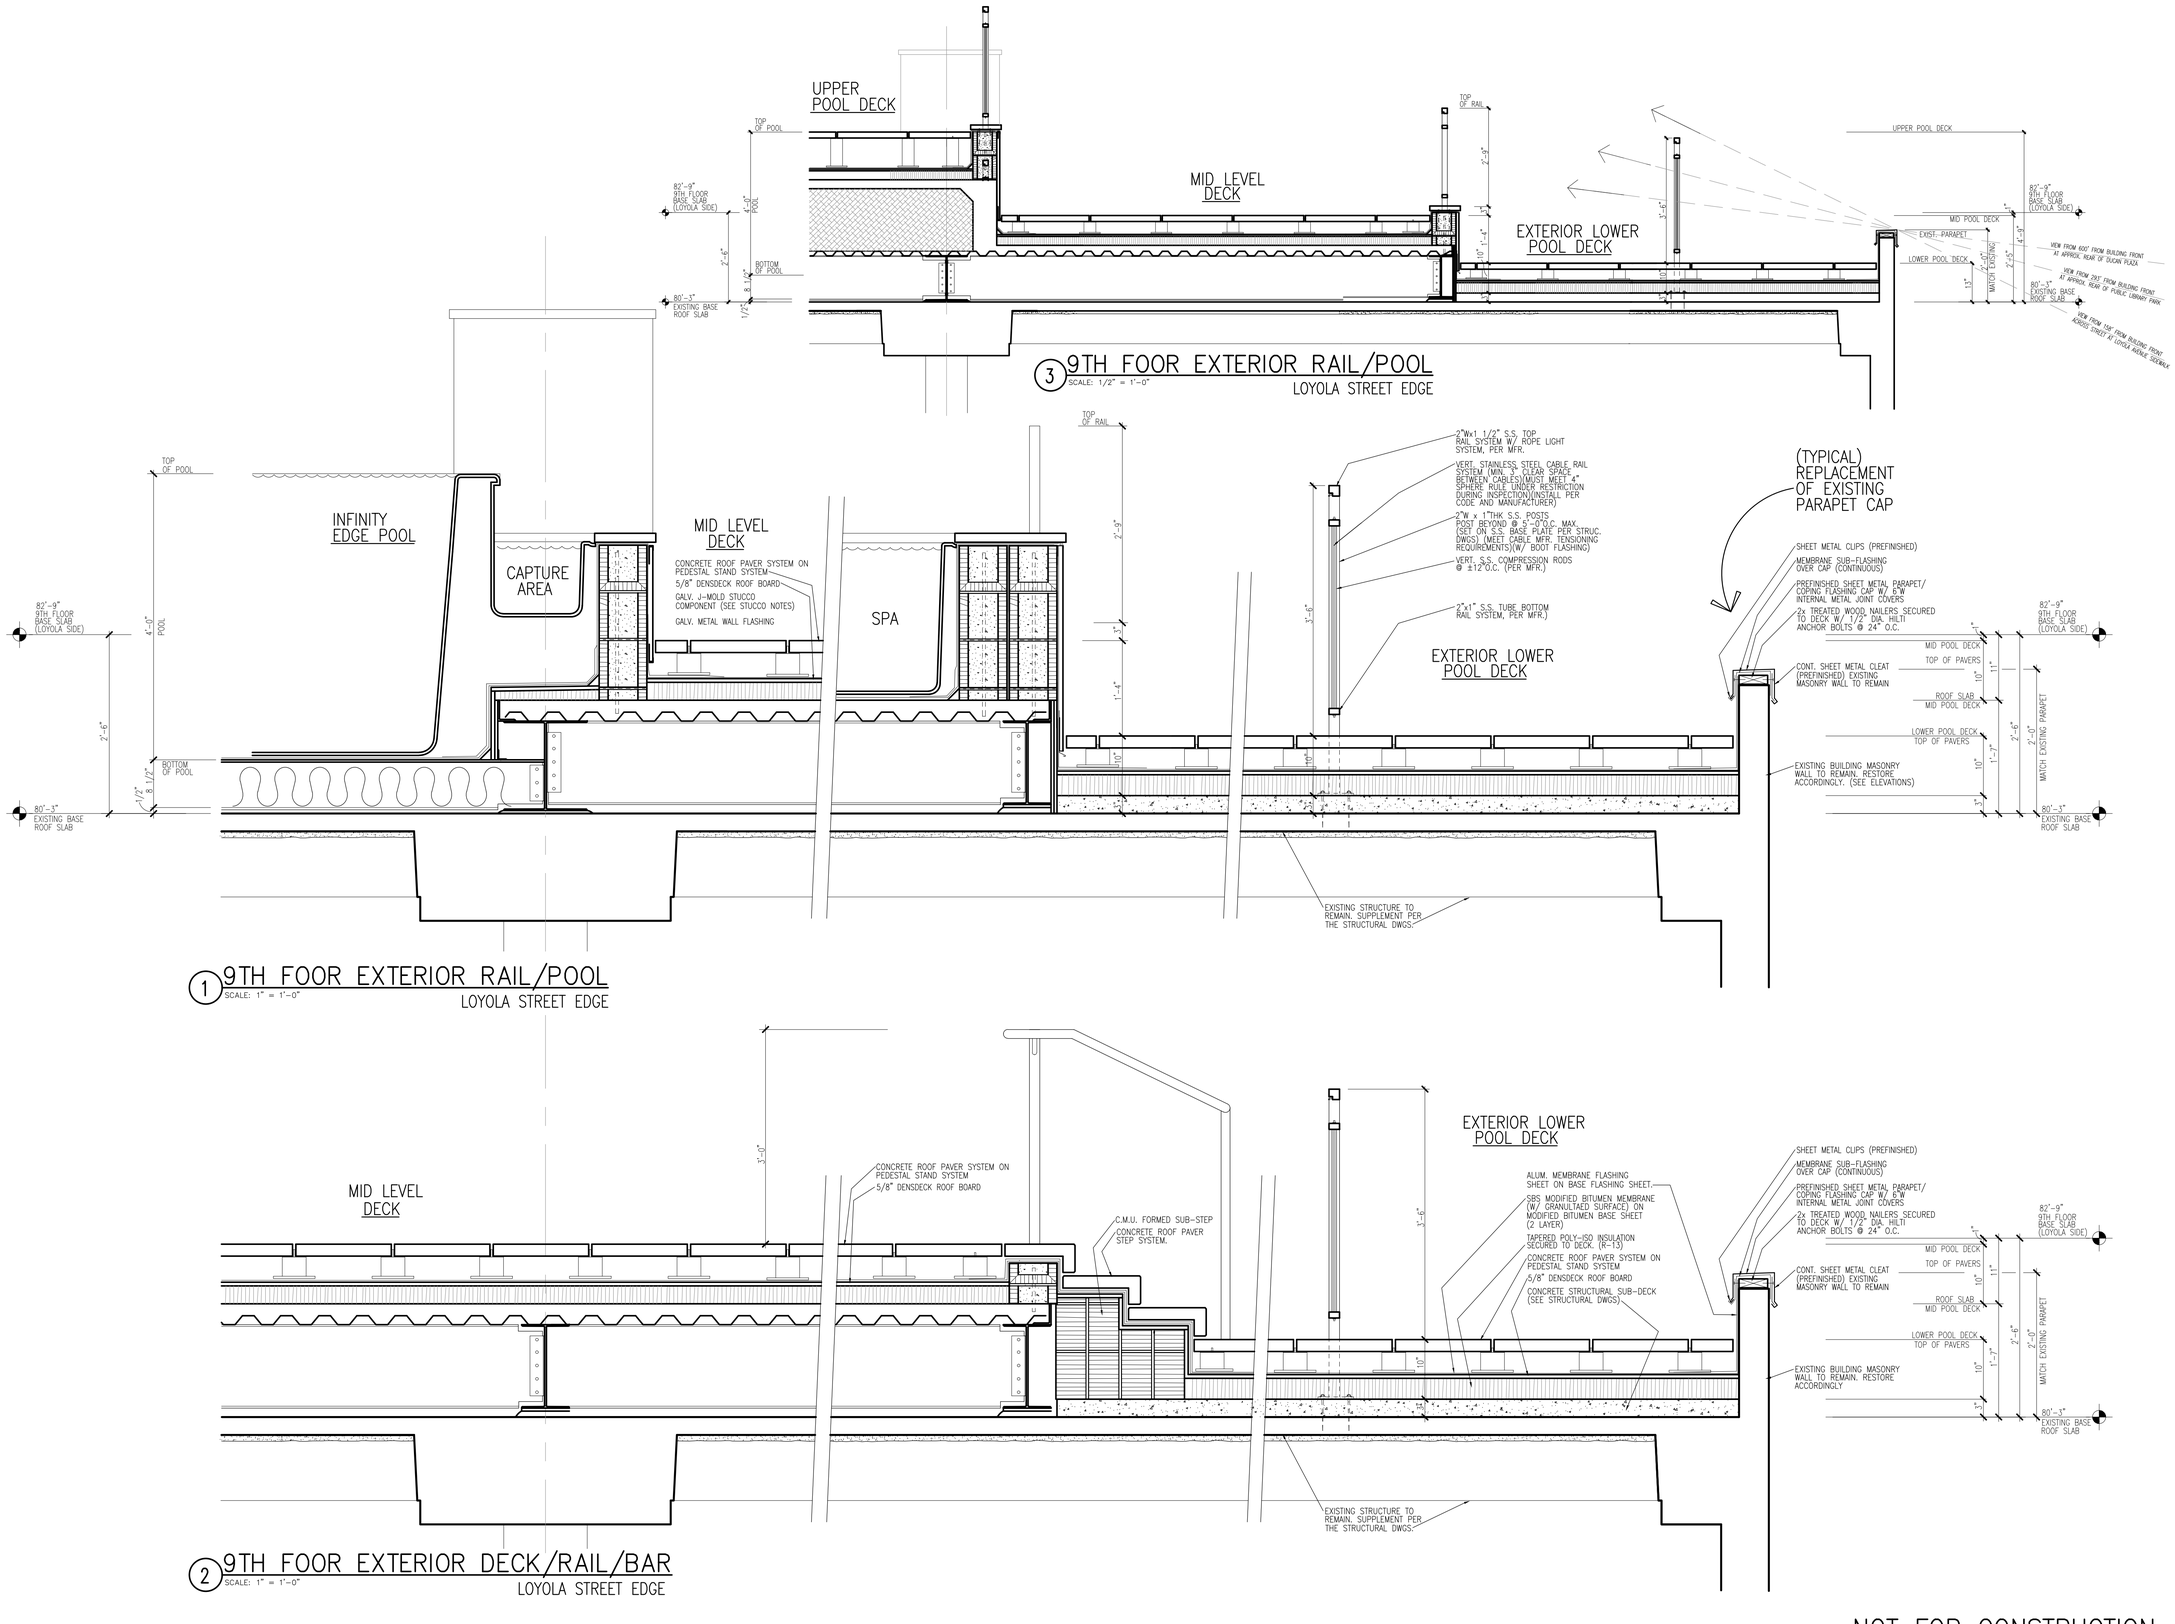

NOT FOR CONSTRUCTION

TERRELL FABACHER ARCHITECTS, L.L.C.
1050 S. JEFFERSON DAVIS PKWY
SUITE 241
NEW ORLEANS, LOUISIANA, 70125
504-566-1320 TEL

These plans and specifications have been prepared by me or under my close supervision and they comply with all city requirements to the best of my knowledge and belief.

The project (will)(will not) be visited periodically to review job progress

THE PARK HOTEL
HISTORIC RESTORATION
222 LOYOLA AVE.
NEW ORLEANS, LOUISIANA

NO.	REVISIONS

CHECKED BY:

DRAWN BY:

DATE: 4-26-19

JOB NO.:

A7.1

SHEET 2 OF 7