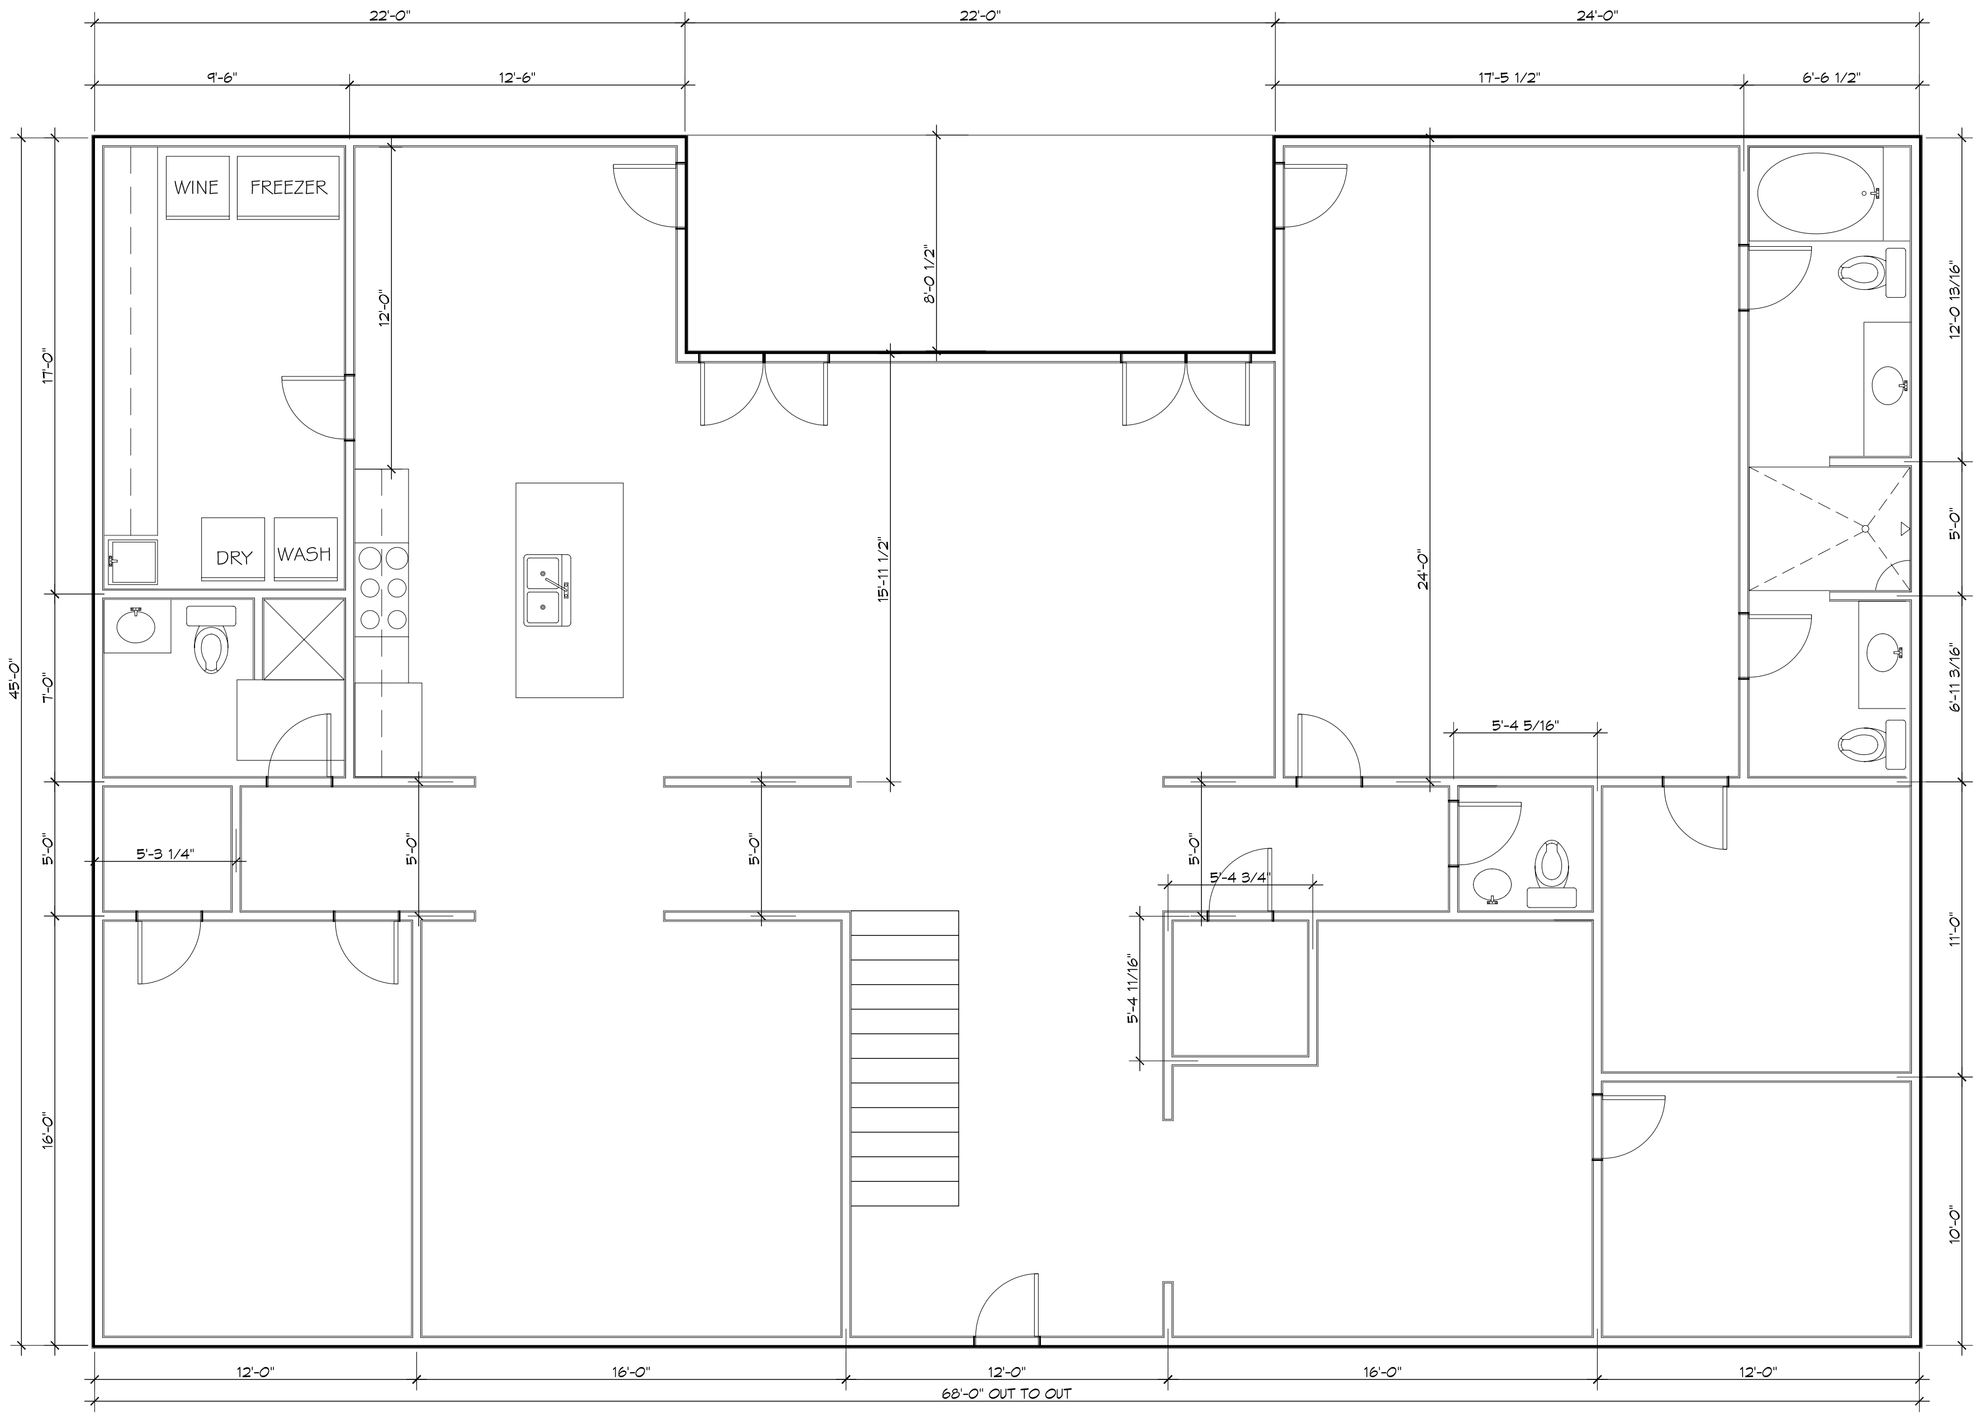

2 A101 A101 LEVEL TWO LAYOUT
SCALE: 1/4" = 1'-0"

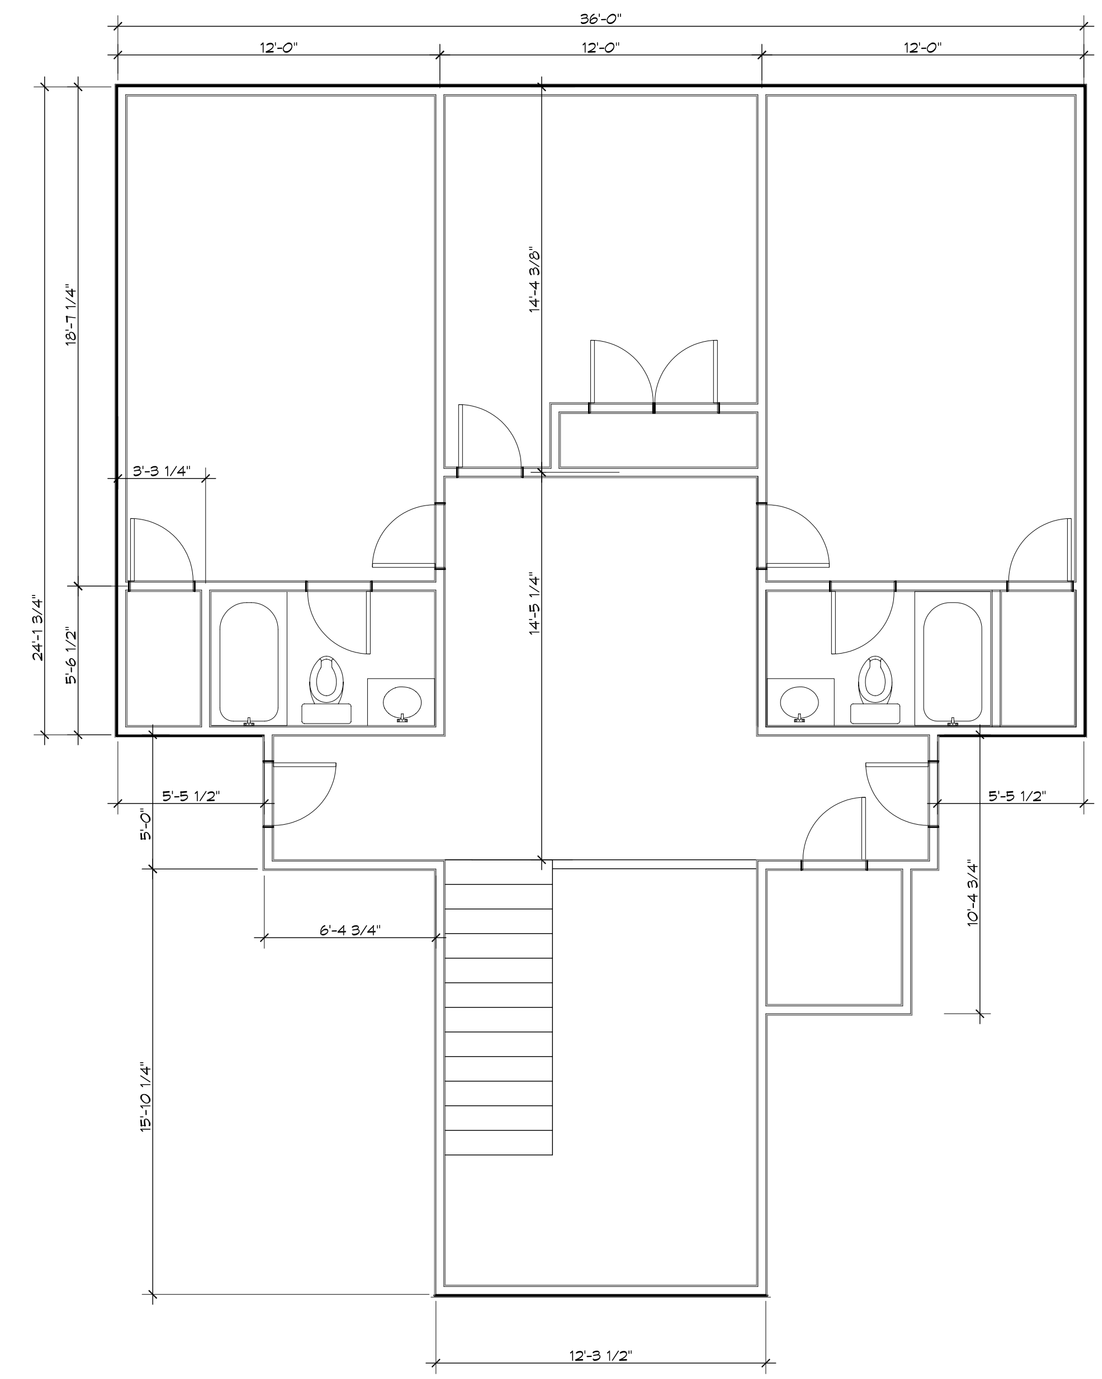

2 A101 A101 LEVEL THREE LAYOUT
SCALE: 1/4" = 1'-0"

DAMMON ENGINEERING, INC.
Architects & Engineers

Chief Architect: Kevin J. Kinchen, NCARB
Chief Engineer: Ryan Mistich, PE
554 Old Spanish Trail
Slidell, LA 70458
www.dammonengineering.com
info@dammonengineering.com
PH: 985.649.3832
F: 985.641.5950

#	DESCRIPTION	DATE

REVISIONS

SEAL:

PRELIMINARY FLOOR PLAN

BRUCE & LISA CLEMENT RESIDENCE

THREE JENNIFER LANE
SLIDELL, LOUISIANA 70458

JOB No:	2251
DATE:	6-24-15
DRAWN BY:	JTL
CHECKED BY:	CKD

THIS DRAWING IS AN INSTRUMENT OF SERVICE AND IS THE PROPERTY OF DAMMON ENGINEERING, INC. REPRODUCTION OR USE FOR ANY PURPOSE OTHER THAN THAT AUTHORIZED BY DAMMON ENGINEERING, INC. IS PROHIBITED. ALL RIGHTS RESERVED. © 2015 DAMMON ENGINEERING, INC.

SHEET TITLE:
LEVEL TWO LAYOUT

DRAWING NUMBER:
A101

SHEET No: 00 of #