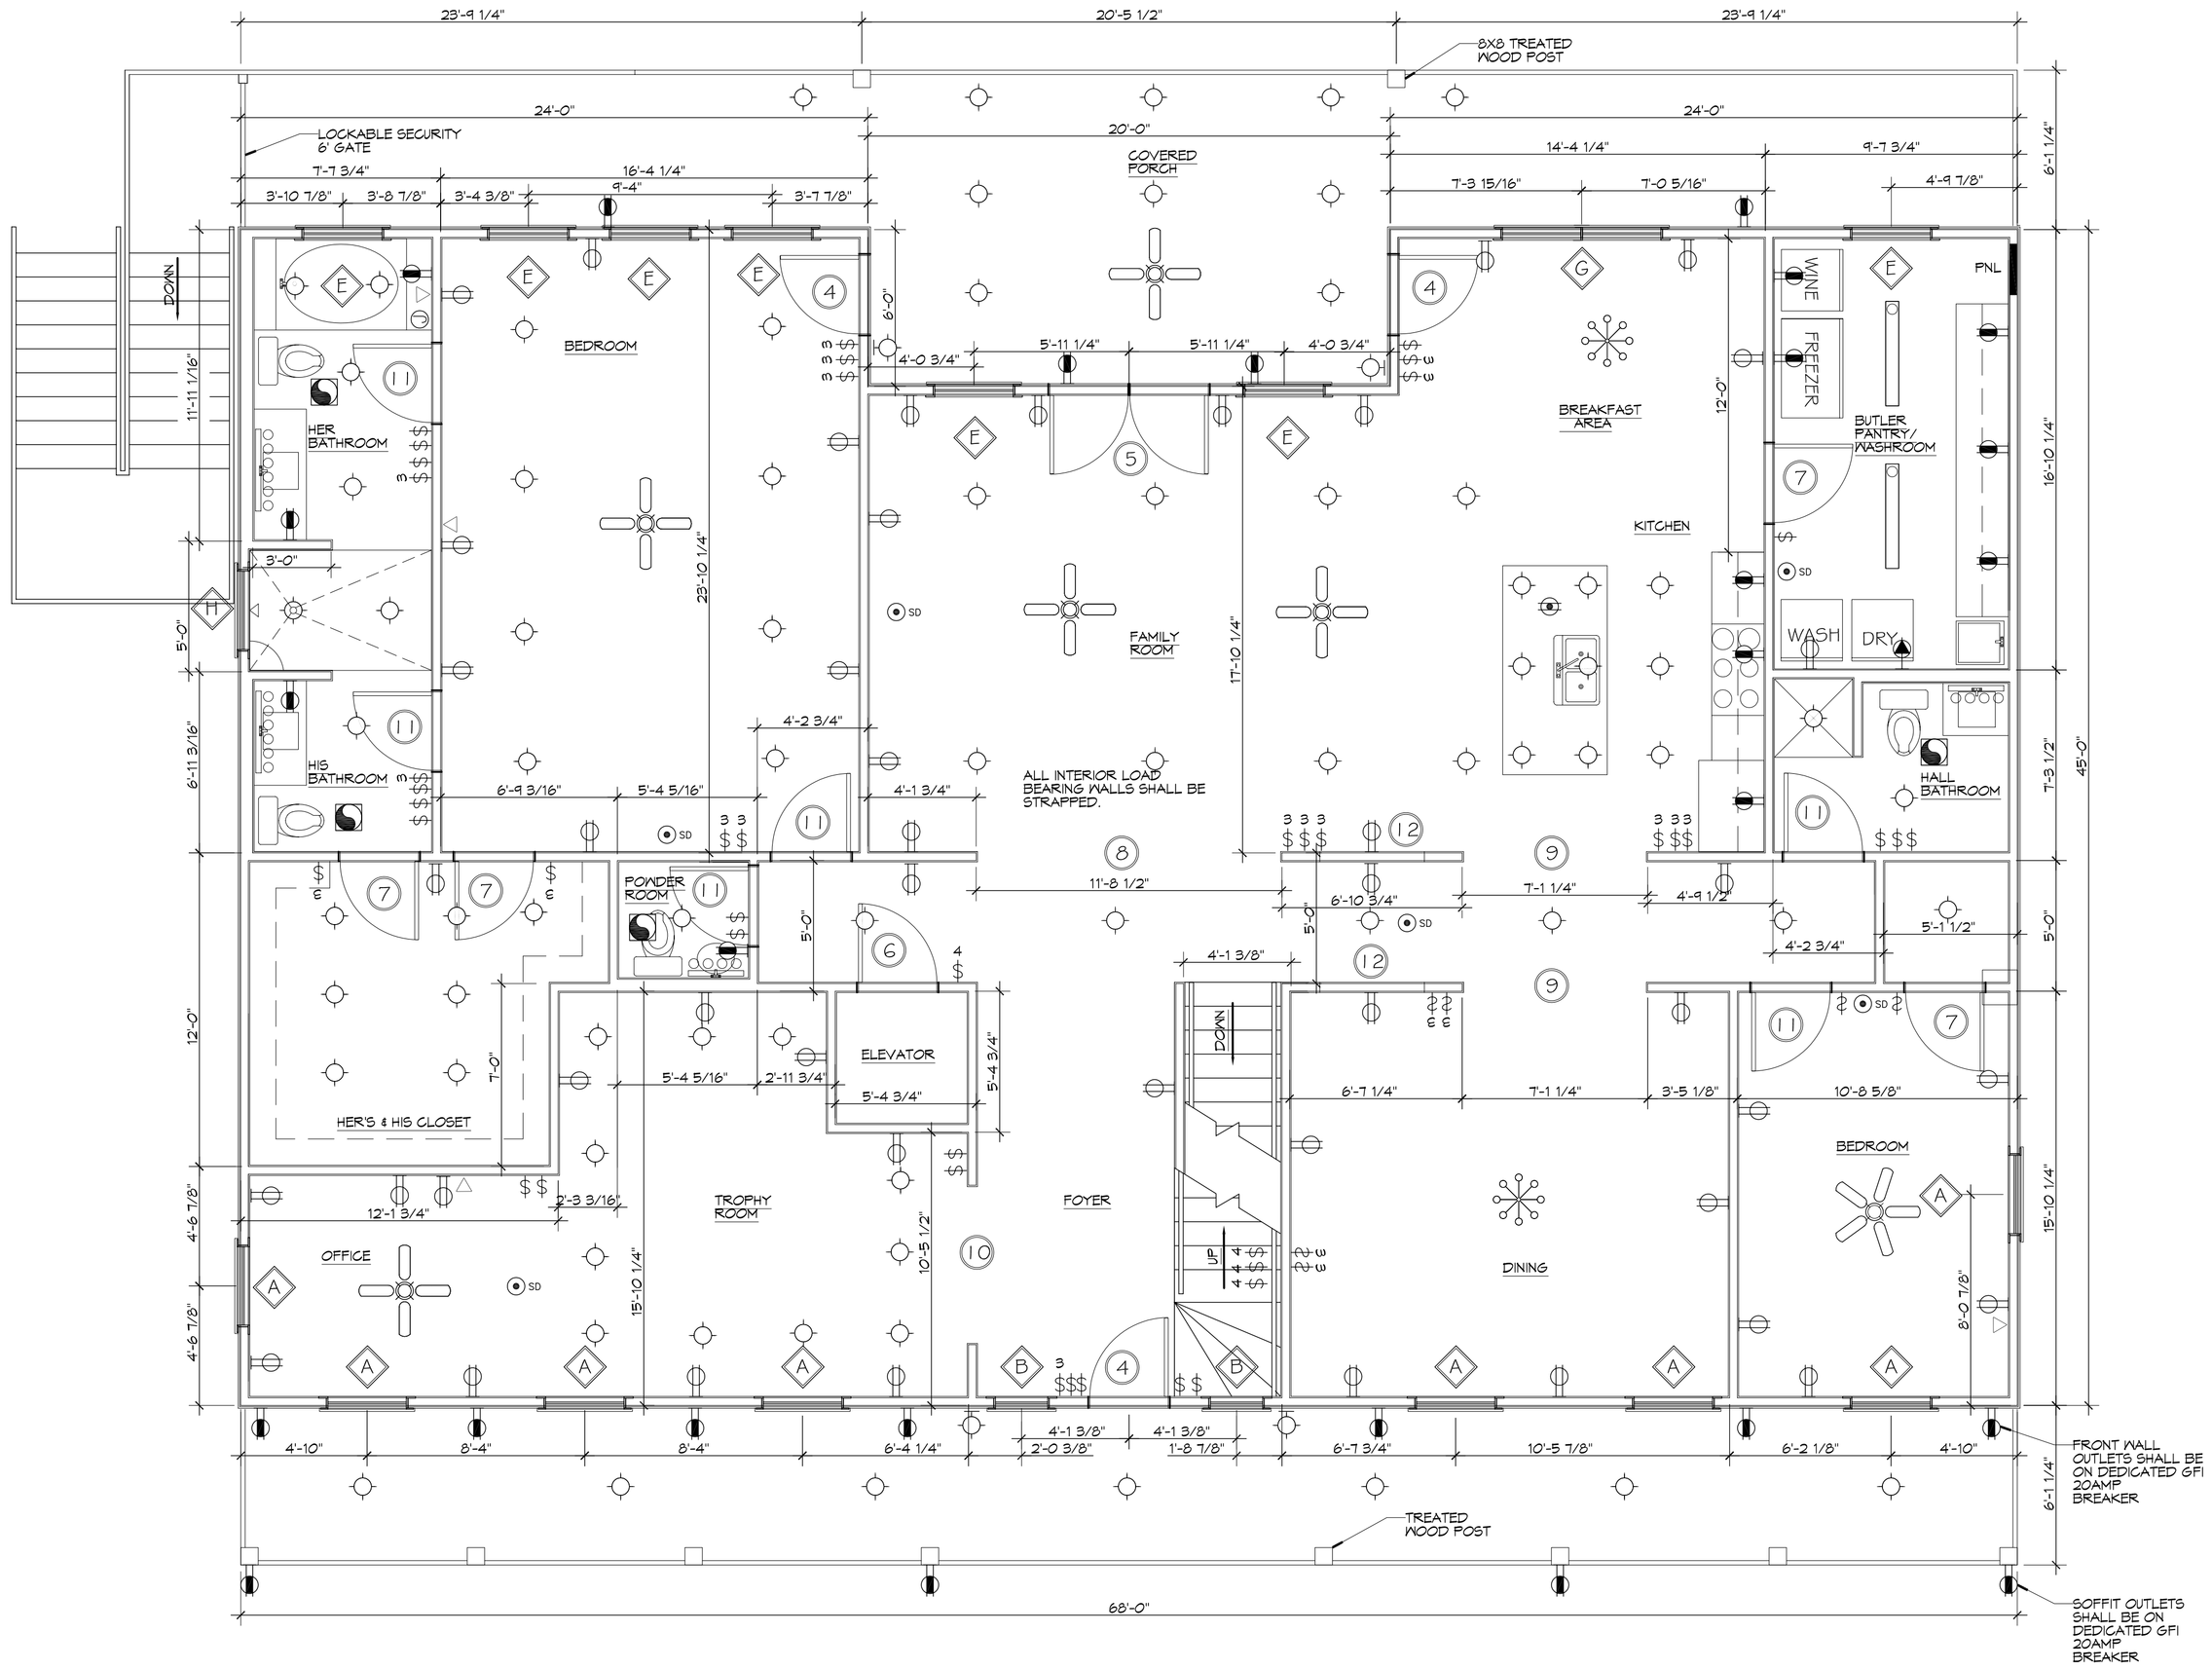

2 A102|A102 LEVEL TWO LAYOUT

SCALE: 1/4" = 1'-0"

ARCHITURAL

DAMMON ENGINEERING, INC.

www.dammonengineering.com
info@dammonengineering.com
Fax: 985.641.5950

554 Old Spanish Trail
Slidell, LA 70458
PH: 985.649.3832

#	DESCRIPTION	DATE

REVISIONS

SEAL:

NEW ESTATE FOR:

LISA & BRUCE CLEMENT

THREE JENNIFER LANE
SLIDELL, LOUISIANA 70458

JOB No:	2251	DATE:	09-09-15
DRAWN BY:	GKD	CHECKED BY:	BAM

The these drawings and specifications, designs and arrangements represented thereby are the property of Dammon Engineering, Inc. and are to be used only for the purpose for which they are prepared and are not to be used for any purpose or extension not agreed upon by the property owner. Reproduction or publication of any part or all of these drawings without the express written consent of Dammon Engineering, Inc. is prohibited. Written dimensions have precedence over scale drawings. Verify dimensions and conditions on the job before proceeding with work. Report any discrepancies to the Dammon Engineering, Inc.

SHEET TITLE:
LEVEL TWO LAYOUT

DRAWING NUMBER:

A102

SHEET No: 6 of # 10