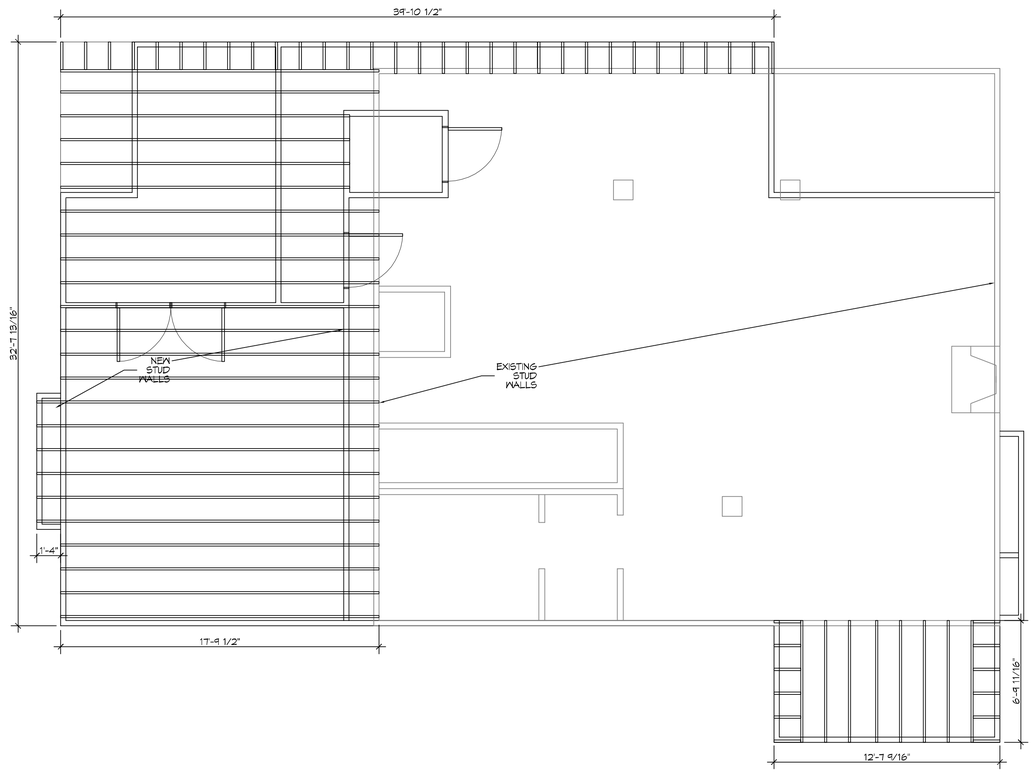

LEVEL 2 FLOOR FRAMING PLAN

SCALE: 1/4" = 1'-0"

STRUCTURAL

ROOF FRAMING PLAN

SCALE: 1/4" = 1'-0"

STRUCTURAL

DAMMON ENGINEERING, INC.
LOUISIANA & MISSISSIPPI
www.dammonengineering.com
info@dammonengineering.com
PH: 985.649.5832
Chief Engineer: Brian Mistich, PE
554 Old Spanish Trail
Slidell, LA 70458

REVISIONS

#	DESCRIPTION	DATE

SEAL:

NEW RESIDENTIAL

CHARLOTTE HOOD

28190 CREOLE ROAD
LACOMBE, LA 70445

JOB No:	2019	DATE:	05-26-2019
DRAWN BY:	MF	CHECKED BY:	MF

This drawing and specification, design and arrangement represents Dammon Engineering, Inc. property and shall not be reproduced in whole or in part without written permission of Dammon Engineering, Inc. Any reproduction of drawings or specifications without written permission is prohibited. Dammon Engineering, Inc. assumes no responsibility for any alterations made to plans and specifications without written consent of Dammon Engineering, Inc.

SHEET TITLE:
FRAMING PLANS

DRAWING NUMBER:
S102

SHEET No: 3 of # 10

FILE NAME: J:_REVISIONS\Charlotte Hood (Lacombe)\Drawings\Current Drawings\S102 - Framing Plan.dwg PLOT DATE & TIME: Wednesday, December 9, 2020 2:45:37 PM