DOOR SCHEDULE

MARK	SIZE	TYPE	REMARKS	HARDWARE
1	3-0 X 6-8	EXT. WOOD ENTRY OWNER SELECTED	FLL HT GLASS SIDE LITES	PROVDE BRASS HANDLED ENTRY HARDWARE WITH MATCHING DEAD BOLT WEATHER STRIPPING
2	4-8 X 6-8	WOOD FRENCH PAINTED	FULL HT SINGLE LITE FRENCH DOORS, PAINTED	KEYED ENTRY TYPE LOCKSET W/ INTERIOR CANE BOLTS AT HEAD. LEVER HANDLES
3	2-8 X 6-8	MASONITE RAISED PANEL SWING	3 1/4" FACINGS; PAINTED	PRIVACY HARDWARE W/ THUMB LATCH LEVER HANDLES
4	3-0 X 6-8	MASONITE RAISED PANEL, POCKET	3 1/4" FACINGS; PAINTED	STANDARD PRIVACY HARDWARE LEVER HANDLES
5	2-4 X 6-8	MASONITE RAISED PANEL, POCKET	3 1/4" FACINGS; PAINTED	STANDARD PRIVACY HARDWARE
6	2-4 X 6-8	MASONITE RAISED PANEL SWING	3 1/4" FACINGS; PAINTED	PROVIDE PASSAGE TYPE LOCKABLE HARDWARE
7	2-0 X 6-8	MASONITE RAISED PANEL SWING	3 1/4" FACINGS; PAINTED	PROVIDE PASSAGE LOCKSET LEVER HANDLES
8	3-0 X 6-8	EXT. WOOD ENTRY OWNER SELECTED		PROVIDE KEYED, LEVER HANDLE HARDWARE DEAD BOLT, WEATHER STRIPPED
9	2, 3-0 x 6-8	S.C.,PAINT GRADE OWNER SELECTED		PROVIDE TOP AND BOTTOM CANE BOLT HDW, WITH HASP FOR COMBINATION LOCK

WINDOW SCHEDULE

MARK	SIZE	TYPE	REMARKS
A	3-0 X 6-0	VINYL, SINGLE HUNG	DOUBLE GLAZED INSULATED
B	3-0 X 3-6	VINYL, SINGLE HUNG	DOUBLE GLAZED INSULATED
C	2-6 X 3-0	VINYL, SINGLE HUNG	DOUBLE GLAZED INSULATED

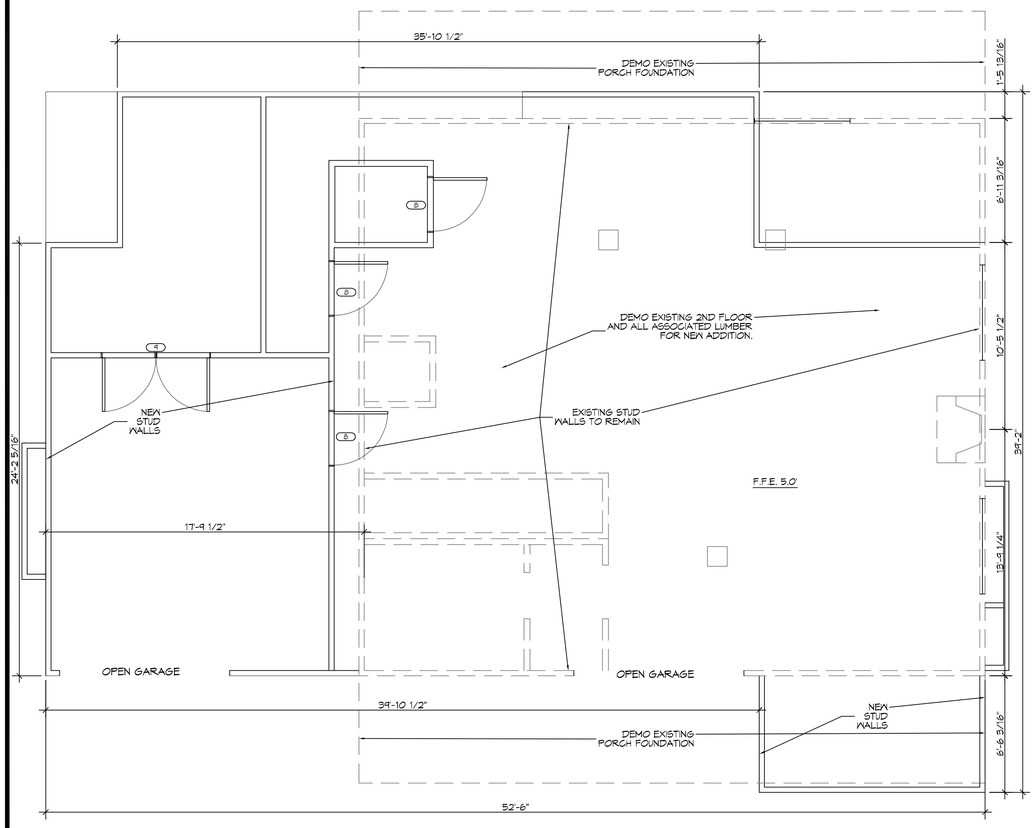

5 LEVEL 1
SCALE: 1/4" = 1'-0"
ARCHITECTURAL

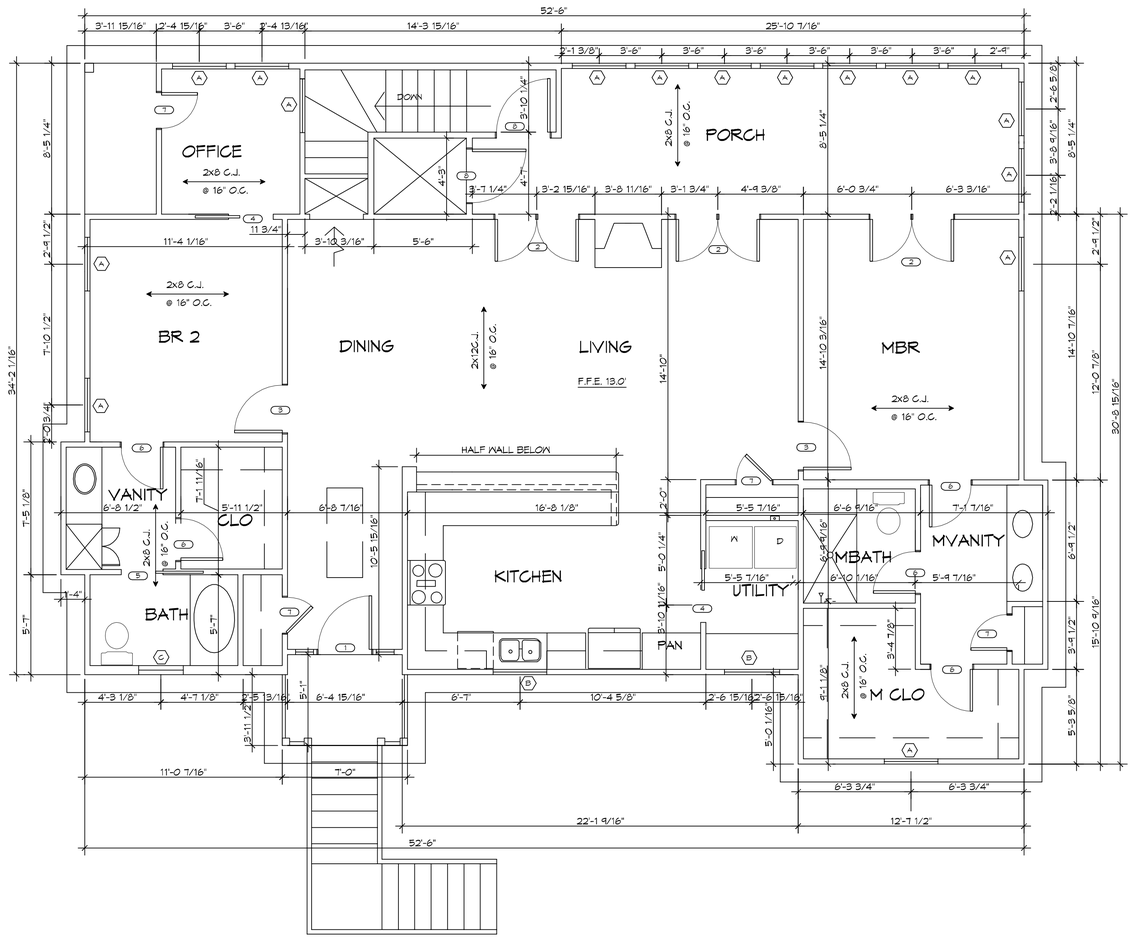

6 LEVEL 2
SCALE: 1/4" = 1'-0"
ARCHITECTURAL

DAMMON ENGINEERING, INC.
LOUISIANA & MISSISSIPPI
www.dammonengineering.com
info@dammonengineering.com
Ph: 985.649.5832
Chief Engineer: Brian Mistich, PE
554 Old Spanish Trail
Slidell, LA 70458

REVISIONS

#	DESCRIPTION	DATE

SEAL:

STATE OF LOUISIANA
BRIAN A. MISTICH
License No. 30187
PROFESSIONAL ENGINEER

CHARLOTTE HOOD
NEW RESIDENTIAL
28190 CREOLE ROAD
LACOMBE, LA. 70445

JOB No: 2019 DATE: 12-16-2020
DRAWN BY: RLD CHECKED BY: CKD

This data including, but not limited to, designs and all engineering calculations, is the property of Dammon Engineering, Inc. and may not be used for any purpose or project other than the project for which it was prepared or obtained, without a written agreement with the firm. All persons using this data agree to indemnify and hold harmless Dammon Engineering, Inc. from any claim or liability resulting from any such use. Any reproduction of this data, in whole or in part, without the written consent of Dammon Engineering, Inc. is prohibited and any unauthorized use is at the user's own risk.

SHEET TITLE:
FLOOR PLANS
LEVEL 1 & LEVEL 2

DRAWING NUMBER:
A101

SHEET No: 5 of 10

FILE NAME: J:\A - RESIDENTIAL\Charlotte Hood (Lacombe)\Drawings\Current Drawings\A101 - floor plan.dwg PLOT DATE & TIME: Wednesday, December 16, 2020 10:57:39 AM