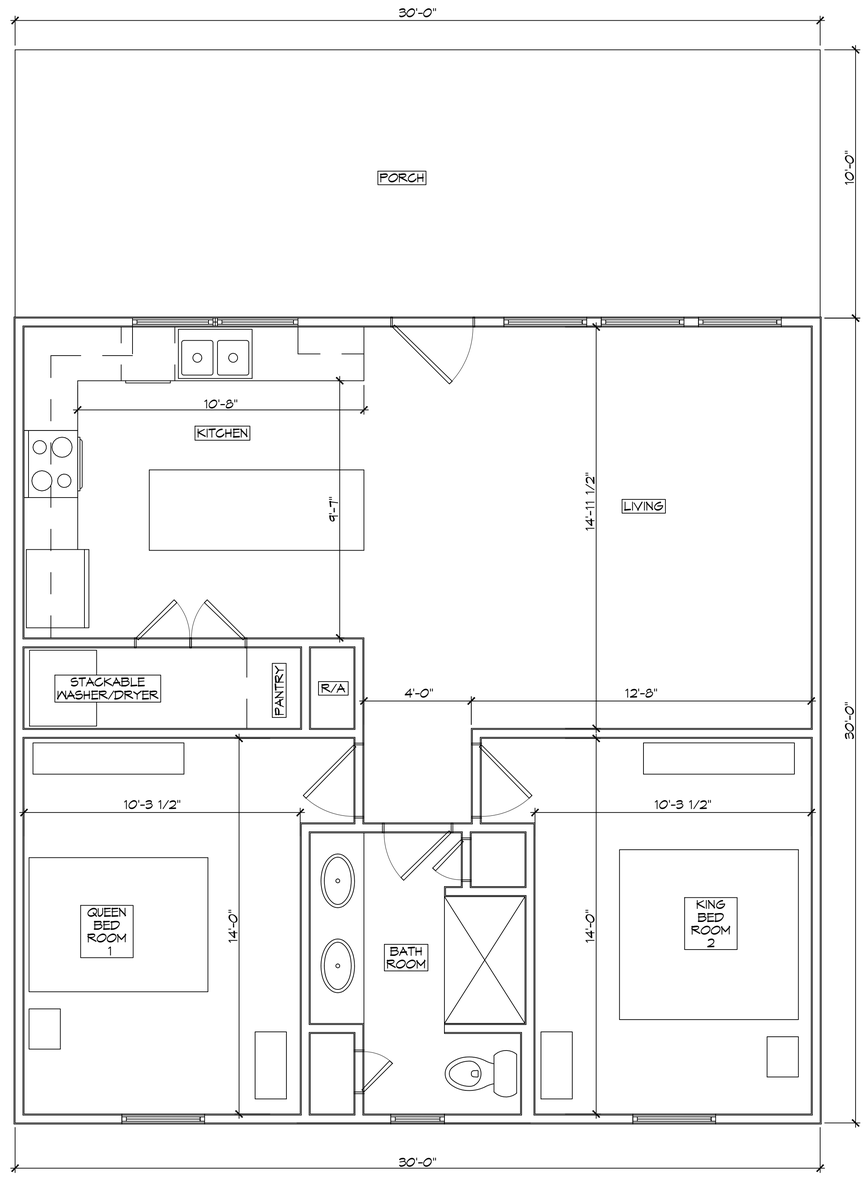

N

1 FLOOR PLAN

SCALE: 3/8" = 1'-0"

DAMMON ENGINEERING, INC.
LOUISIANA & MISSISSIPPI

Chief Engineer: Brian Mistich, PE
5545 Lovers Trail
Slidell, LA 70458

www.dammonengineering.com
info@dammonengineering.com
PH: 985.649.5832

#	DESCRIPTION	DATE

REVISIONS

SEAL:

BOAT HOUSE PLAN

ALBERT CUTILLO

LOT 16
2719 CHEF MENTEUR HWY
NEW ORLEANS, LOUISIANA 70129

JOB No: 2024 DATE: 03-19-2024
DRAWN BY: CAD CHECKED BY: BAM

Not Approved for Construction. Property of Dammon Engineering, Inc. All rights reserved. Use for this specific project only. Any other use, reproduction or distribution without written consent of Dammon Engineering, Inc. is prohibited. Dammon Engineering, Inc. assumes no responsibility for any other use of these plans. Do not scale these plans and do not construe without written consent of Dammon Engineering, Inc. Contractor shall verify all dimensions, conditions, and specifications before beginning work.

SHEET TITLE:
FLOOR PLAN

DRAWING NUMBER:
A101

SHEET No: 1 of 1

FILE NAME: J:\!- RESIDENTIAL\Canale Collins 2719 Chef Hwy\Current Drawings\A101 - Floor Plan.dwg PLOT DATE & TIME: Tuesday, March 19, 2024 1:50:20 PM