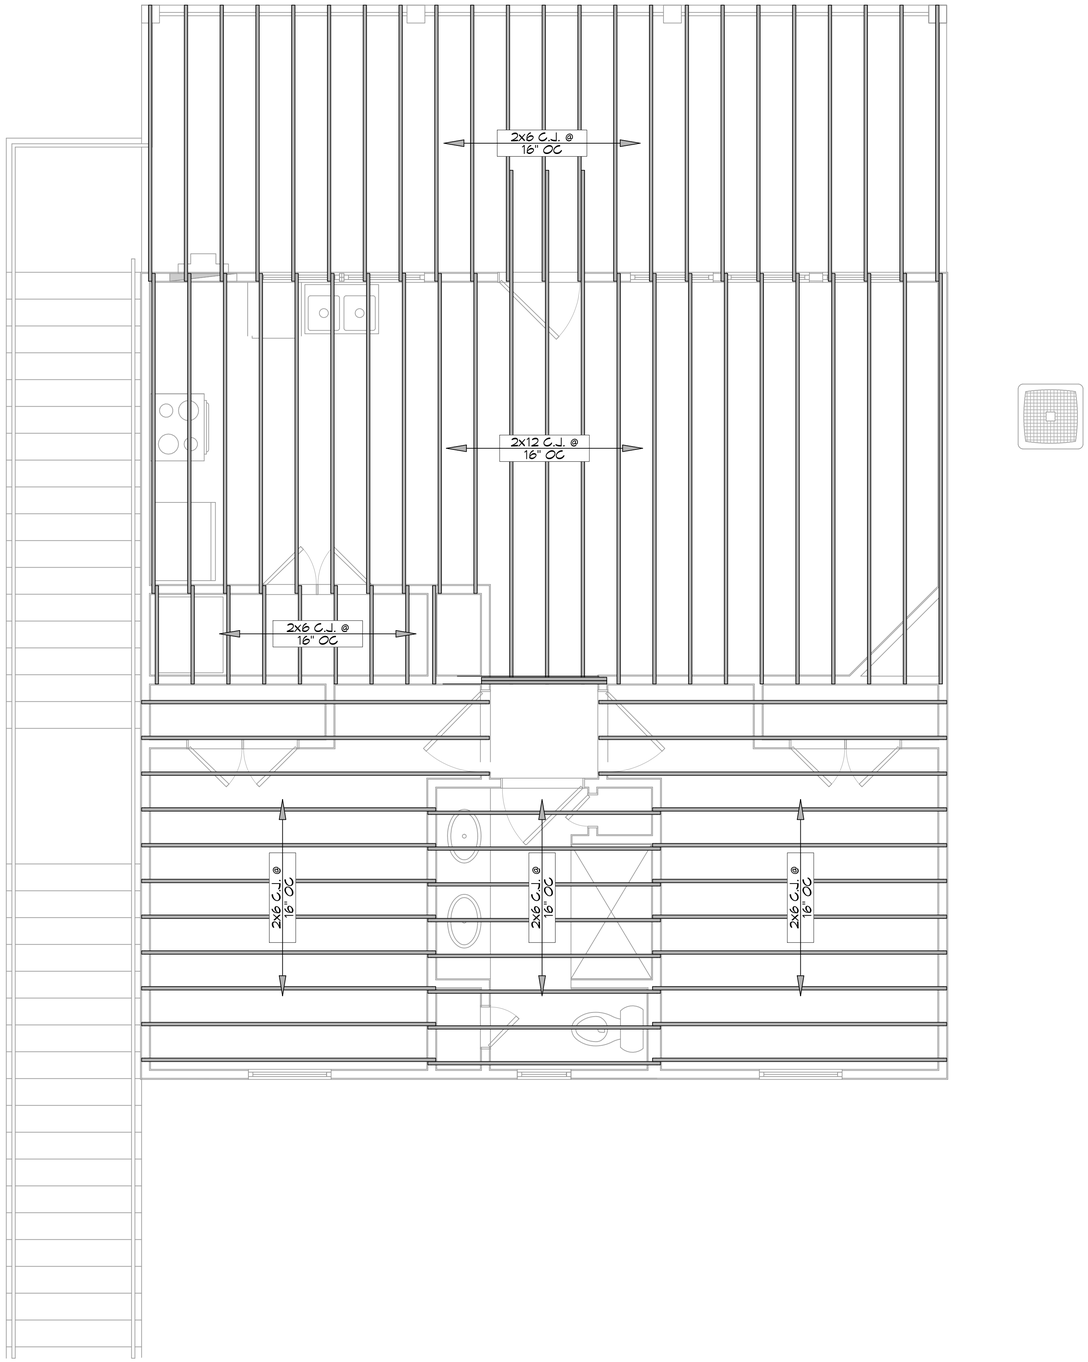

6 CEILING JOIST PLAN

SCALE: 3/8"= 1'-0"

DAMMON ENGINEERING, INC.
LOUISIANA & MISSISSIPPI
www.dammonengineering.com
info@dammonengineering.com
PH: 985.649.5832

Chief Engineer: Brian Mistich, PE
554 Old Spanish Trail
Slidell, LA 70458

REVISIONS

#	DESCRIPTION	DATE

SEAL:

BOAT HOUSE PLAN

ALBERT CUTITTO

LOT 16
21781 CHEF MENTEUR HWY
NEW ORLEANS, LOUISIANA 70129

JOB No:	2024	DATE:	04-18-2024
DRAWN BY:	CKD	CHECKED BY:	BAK

THIS DRAWING IS THE PROPERTY OF DAMMON ENGINEERING, INC. THE IDEAS AND DESIGNS INCORPORATED HEREIN, AS AN INSTRUMENT OF PROFESSIONAL SERVICE, ARE THE PROPERTY OF DAMMON ENGINEERING, INC. AND ARE NOT TO BE USED IN WHOLE OR IN PART FOR ANY OTHER PROJECT WITHOUT WRITTEN AUTHORIZATION FROM DAMMON ENGINEERING, INC. THIS DRAWING HAS BEEN PREPARED FOR THE SPECIFIC APPLICATION AND PROJECT NAMED HEREIN. ANY REUSE OF THIS DRAWING FOR OTHER PROJECTS OR PURPOSES, OR BY OTHERS WITHOUT WRITTEN CONSENT OF DAMMON ENGINEERING, INC. IS PROHIBITED.

SHEET TITLE:
CEILING JOIST PLAN

DRAWING NUMBER:

S104

SHEET No: 6 of 13

FILE NAME: J:_RESIDENTIAL\Cutitto 21781 Chef Hwy\Current Drawings\S104 - Ceiling Joist Plan.dwg PLOT DATE & TIME: Thursday, April 18, 2024 3:39:28 PM