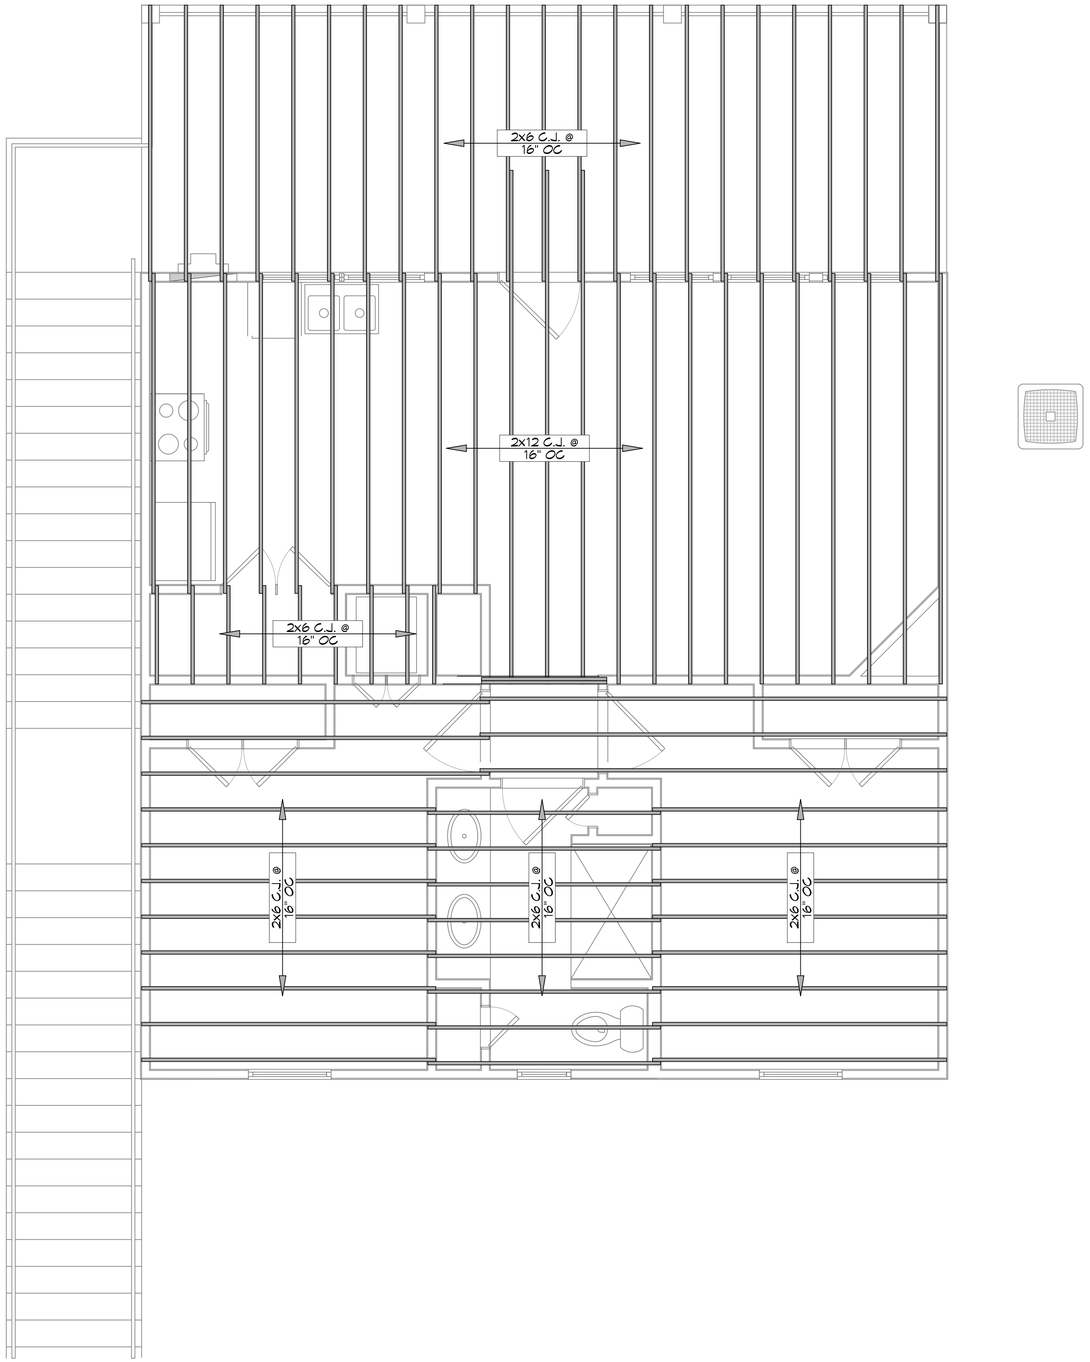


6 CEILING JOIST PLAN
SCALE: 3/8"= 1'-0"

DAMMON ENGINEERING, INC.
LOUISIANA & MISSISSIPPI
www.dammonengineering.com
info@dammonengineering.com
PH: 985.649.5832

Chief Engineer: Brian Mistich, PE
5544 Highway 190 East
Suite 1
Slidell, LA 70458

REVISIONS

| # | DESCRIPTION | DATE |
|---|---|---|
| | | |

SEAL:
STATE OF LOUISIANA
BRIAN A. MISTICH
License No. 30187
PROFESSIONAL ENGINEER

BOAT HOUSE PLAN

ALBERT CUTITTO

LOT 16
21751 CHEF MENTEUR HWY
NEW ORLEANS, LOUISIANA 70129

JOB No: 2024 | DATE: 09-02-2024
DRAWN BY: GKD | CHECKED BY: BAM

These plans remain the property of Dammon Engineering, and shall not be used for any other purpose than that for which they have been prepared and delivered, and shall not be copied or reproduced without written consent of Dammon Engineering, which has been given to the owner for information, execution and maintenance of the building.
DAMMON ENGINEERING, A LOUISIANA & MISSISSIPPI CORPORATION

SHEET TITLE:
CEILING JOIST PLAN

DRAWING NUMBER:
S104

SHEET No: 6 of 13

FILE NAME: J:\- RESIDENTIAL\Cindy Cutitto 21751 Chef Hwy\Current Drawings\S104 - Ceiling Joist Plan.dwg PLOT DATE & TIME: Thursday, May 9, 2024 3:30:17 PM