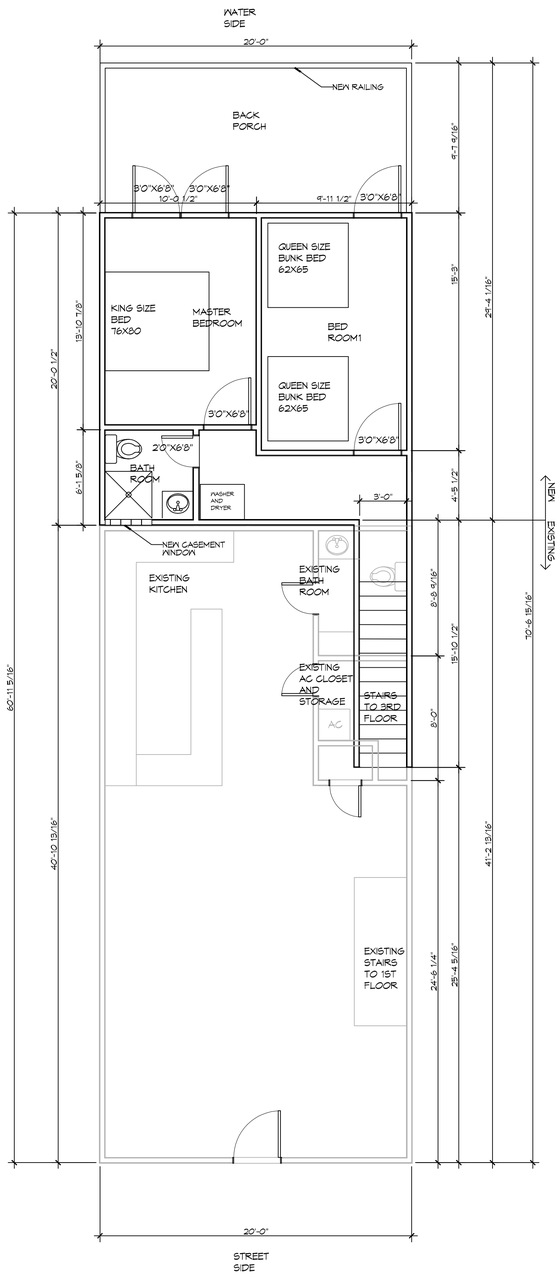

1 FLOOR PLAN
SCALE: 1/4"=1'-0"

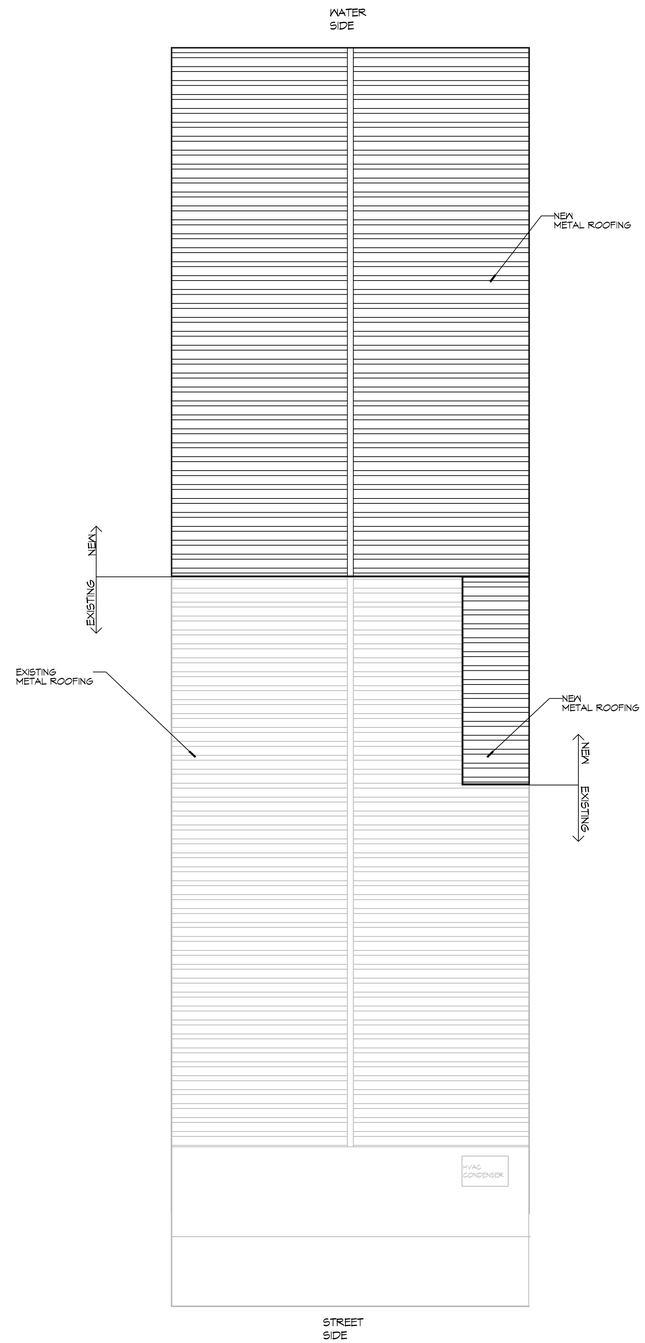

2 ROOF PLAN
SCALE: 1/4"=1'-0"

DAMMON ENGINEERING, INC.
LOUISIANA & MISSISSIPPI
www.dammonengineering.com
info@dammonengineering.com
PH: 985.649.5832
Chief Engineer: Brian Mistich, PE
594 Old Spanish Trail
Slidell, LA 70458

#	DESCRIPTION	DATE

REVISIONS

SEAL:

NEW RESIDENTIAL
DAN SANDERS
7704 BREAKWATER DRIVE
NEW ORLEANS LA

JOB No: 2021 | DATE: 03-16-2021
DRAWN BY: TIMOTHY TAYLOR | CHECKED BY: CKD

THIS DRAWING IS THE PROPERTY OF DAMMON ENGINEERING, INC. AND IS NOT TO BE REPRODUCED, CHANGED OR COPIED IN ANY FORM OR MANNER WHATSOEVER, NOR ARE ANY OTHERS ENTITLED TO RELY UPON THE INFORMATION CONTAINED HEREIN WITHOUT THE WRITTEN CONSENT OF DAMMON ENGINEERING, INC. THE INFORMATION CONTAINED HEREIN IS THE PROPERTY OF DAMMON ENGINEERING, INC. AND IS NOT TO BE USED FOR ANY PURPOSE OTHER THAN THE PROJECT SPECIFICALLY ASSIGNED TO DAMMON ENGINEERING, INC. AND SHALL BE RETURNED UPON REQUEST.

SHEET TITLE:
FLOOR PLAN

DRAWING NUMBER:
A101

SHEET No: 1 of 2