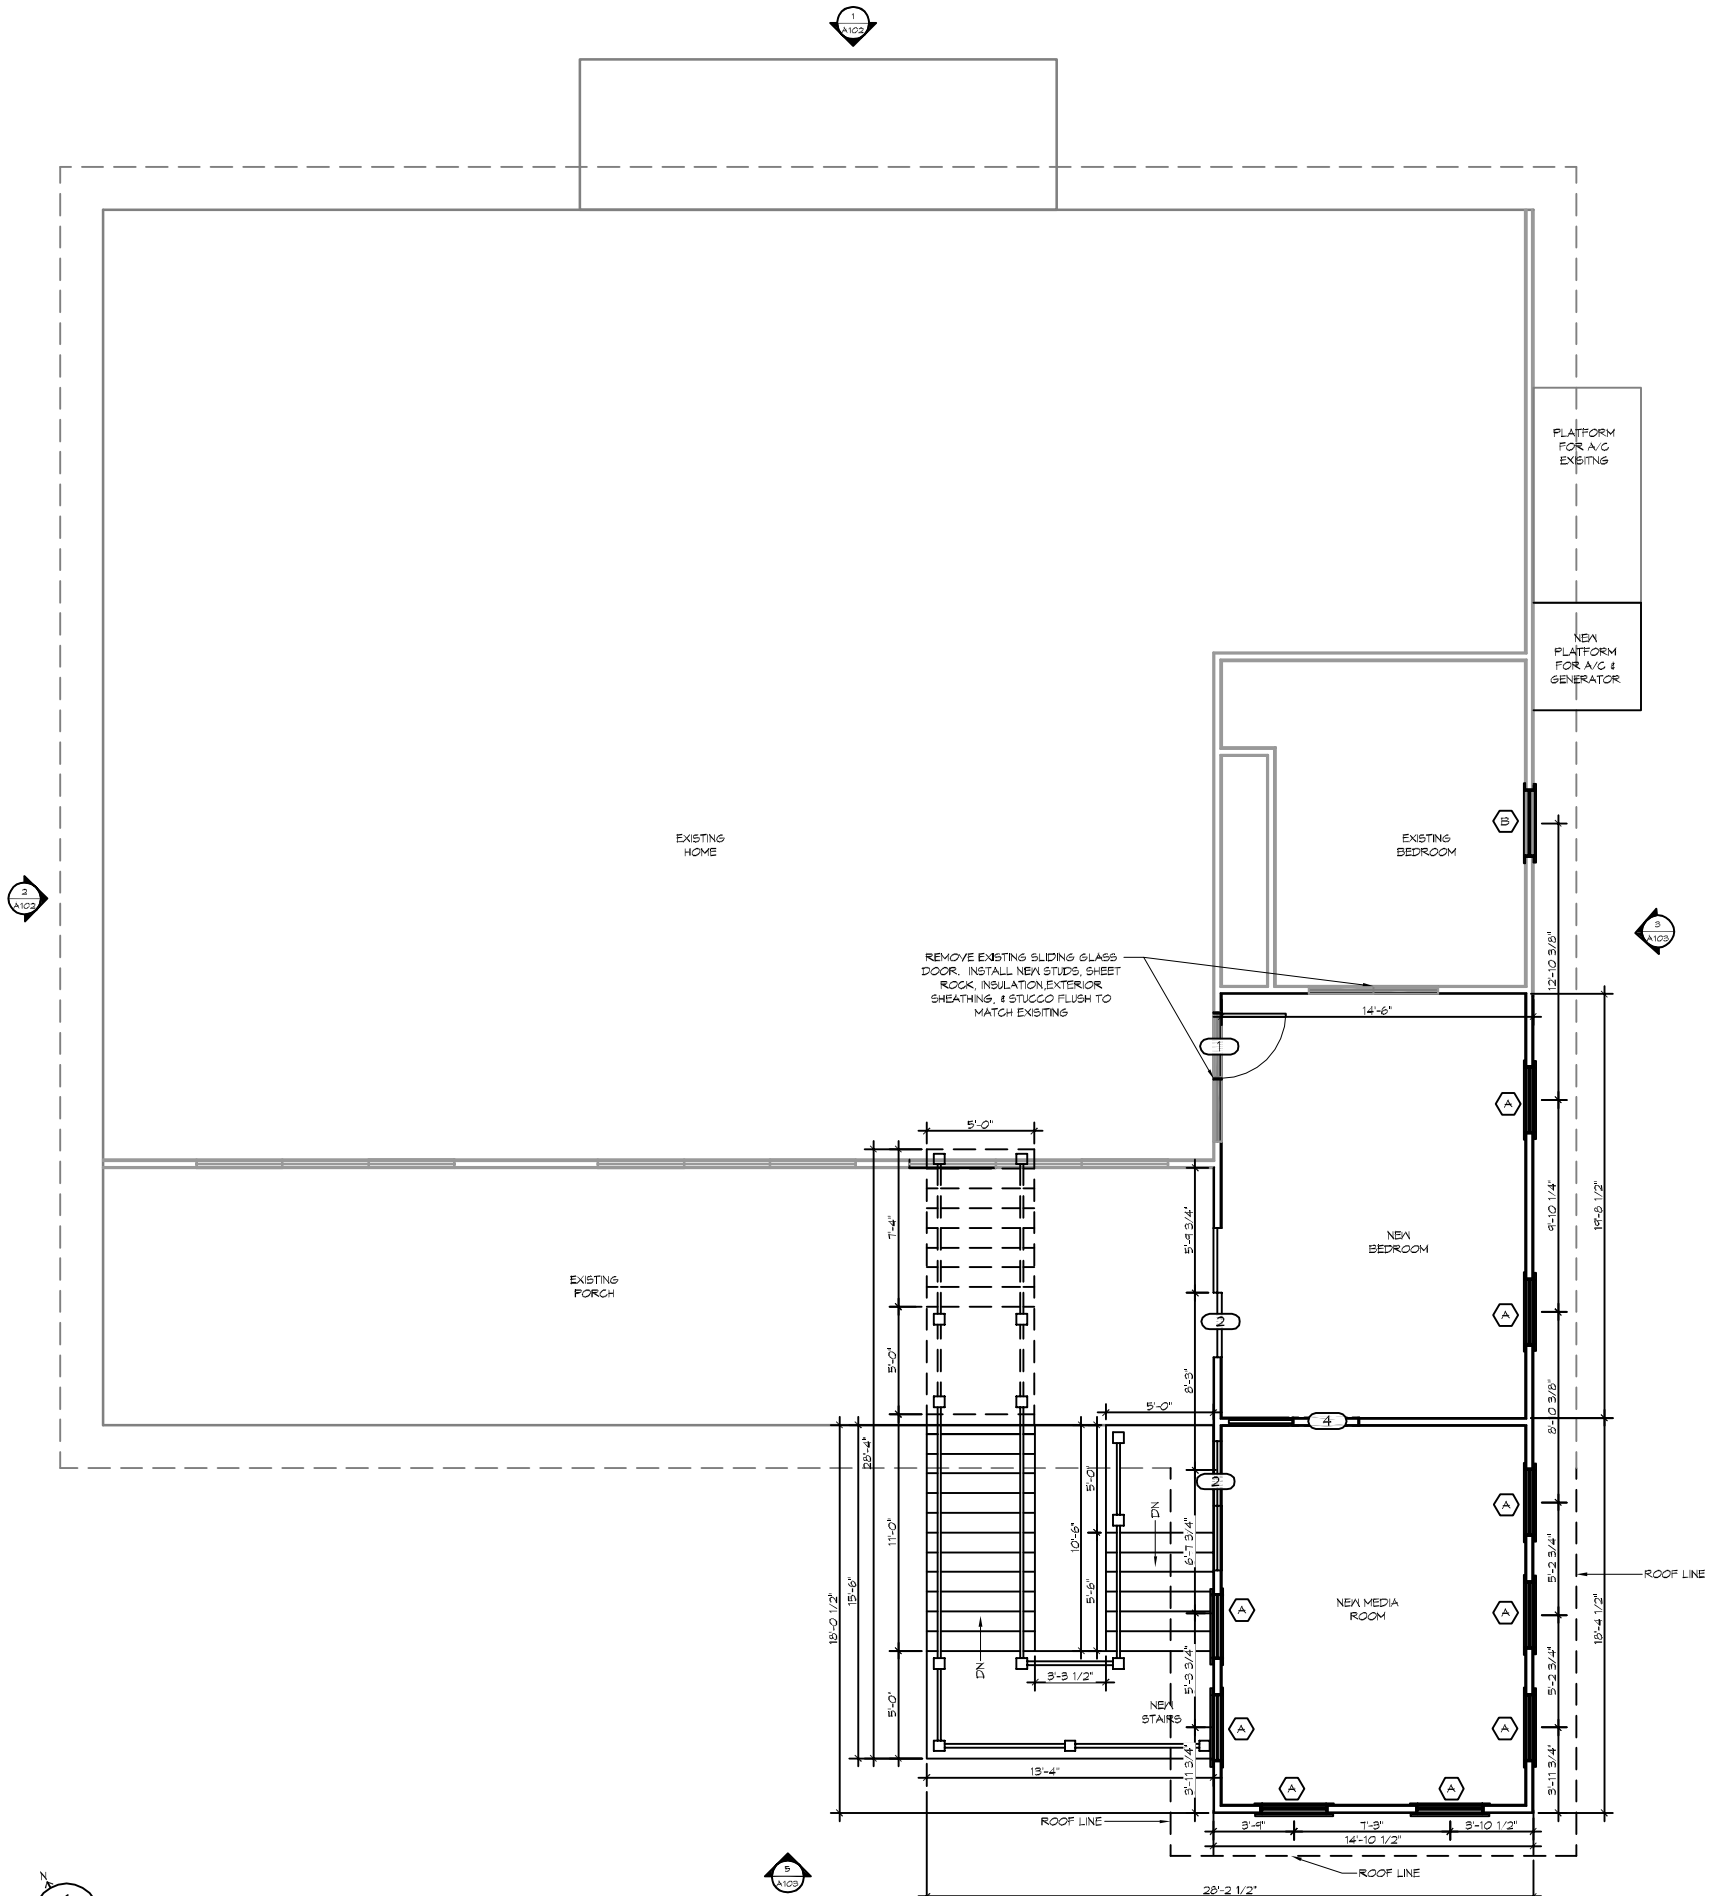

1 A101 | A101 SECOND LEVEL
SCALE: 1/4" = 1'-0"

ARCHITURAL

DOOR SCHEDUEL		
NUMBER	SIZE	NOTE
1	3'-0"X6'-8	NEW FLUSH
2	6'-0"X6'-10"	EXISITNG SLIDING GLASS DOORS TO BE RELOCATED
3	10'-0"X10'-0"	NEW ROLL-UP DOOR
4	3'-0"X6'-8	NEW POCKET DOOR

WINDOW SCHEDULE		
LETTER	SIZE	NOTE
A	3'-0"X6'-0"	ALL WINDOW GLASS TO BE DOUBLE INSULATED GLASS TO MATCH EXISTING
B	2'-0"X3'-8"	ALL WINDOW GLASS TO BE DOUBLE INSULATED GLASS TO MATCH EXISTING
C	VARIES	EXISTING VENTILATION VENTS TO BE RELOCATED

LEGEND

- WINDOW
- NEW COLUMN 16X16 CMU
- SLIDING DOOR
- DOOR
- EXISTING SLIDING DOOR TO BE FILLED IN
- VENTILATION VENTS

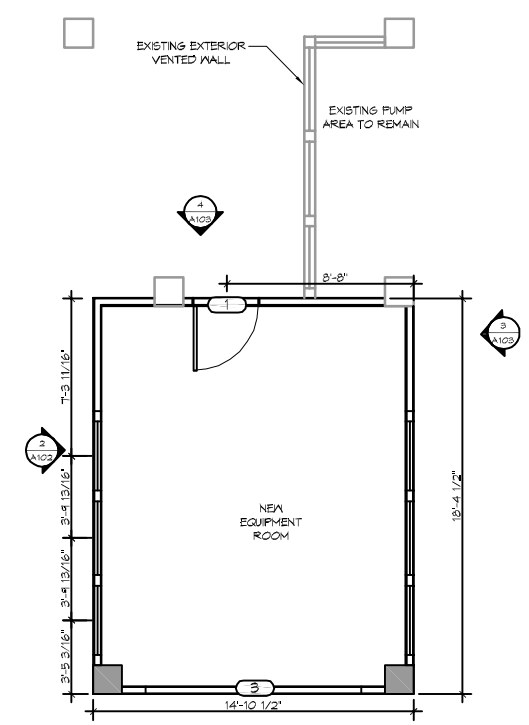

2 A101 | A101 FIRST LEVEL
SCALE: 1/4" = 1'-0"

ARCHITURAL

DAMMON ENGINEERING, INC.
www.dammonengineering.com
info@dammonengineering.com
Fax: 985-641-5900
504 Old Spanish Trail
Slidell, LA 70458
PH: 985-641-5800

REVISIONS

#	DESCRIPTION	DATE

SEAL:

PRELIMINARY NOT FOR CONSTRUCTION

HUGH HEARON
206 MARLIN DRIVE
SLIDELL LOUISIANA

JOB No: 2018 | DATE: 10-01-2018
DRAWN BY: JASWA | CHECKED BY: GKD

SHEET TITLE:
FLOOR PLAN

DRAWING NUMBER:
A101

SHEET No: 2 of # 4