


3 A102|A102 REAR ELEVATION
SCALE: 1/4" = 1'-0"
ELEVATION




4 A102|A102 FRONT ELEVATION
SCALE: 1/4" = 1'-0"
ELEVATION

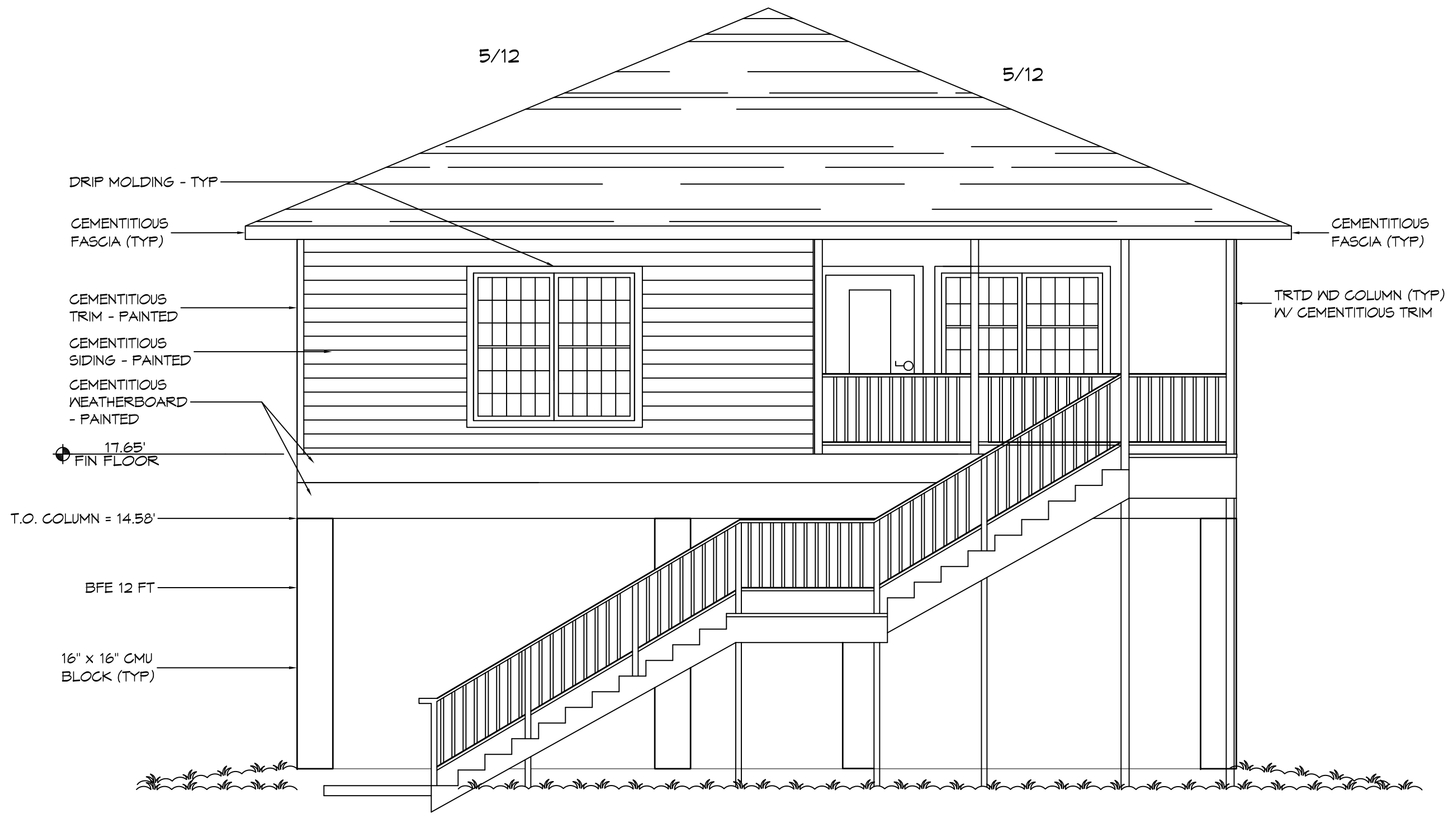


1 A102|A102 SIDE ELEVATION
SCALE: 1/4" = 1'-0"
ELEVATION

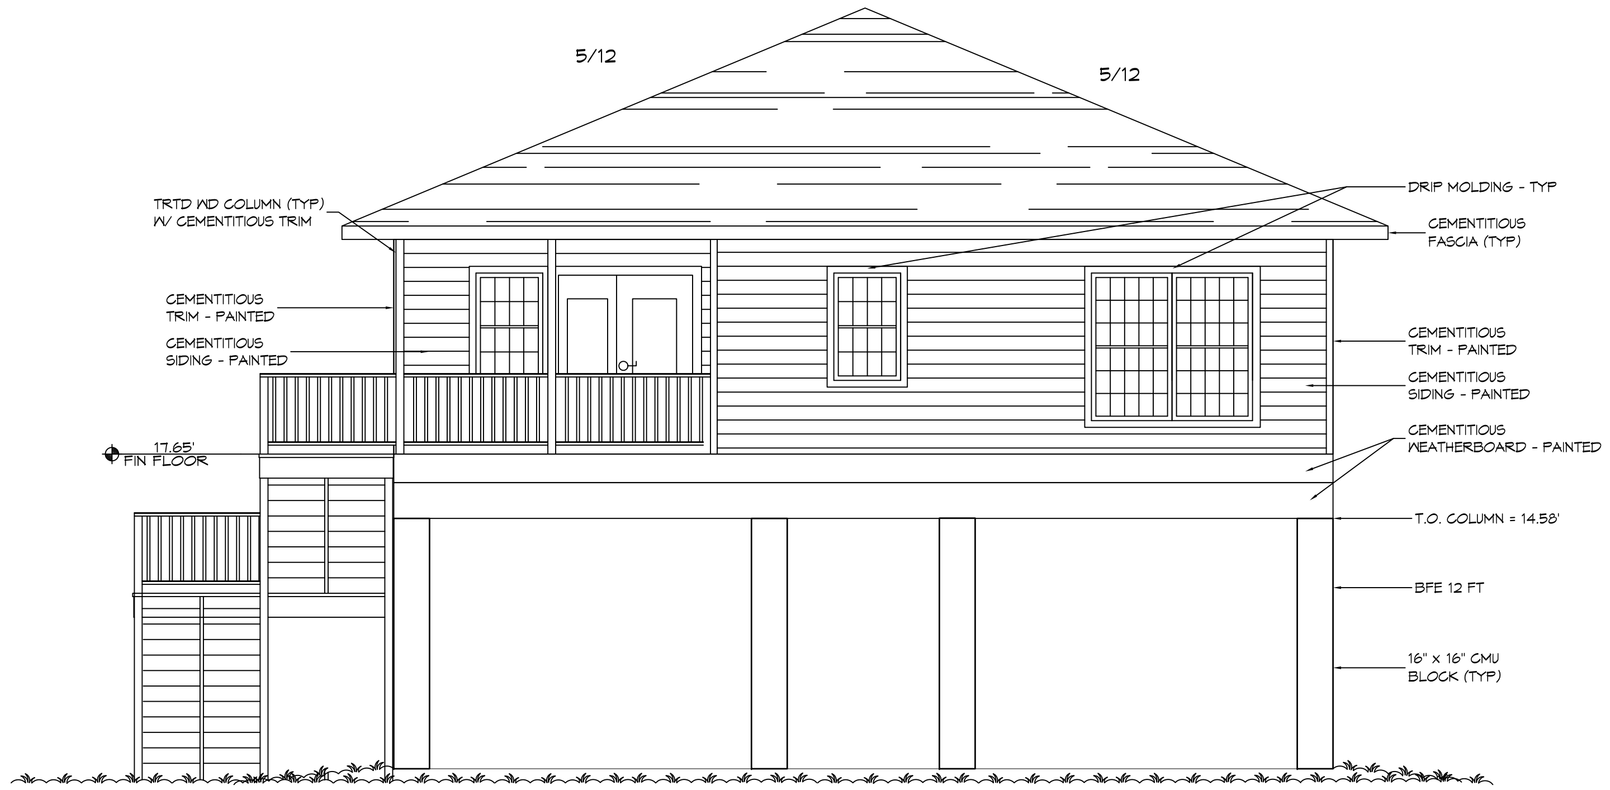


2 A102|A102 SIDE ELEVATION
SCALE: 1/4" = 1'-0"
ELEVATION

DAMMON ENGINEERING, INC.
LOUISIANA & MISSISSIPPI
www.dammonengineering.com
info@dammonengineering.com
PH: 985.649.5832
Chief Engineer: Brian Mistich, PE
554 Old Spanish Trail
Slidell, LA 70458
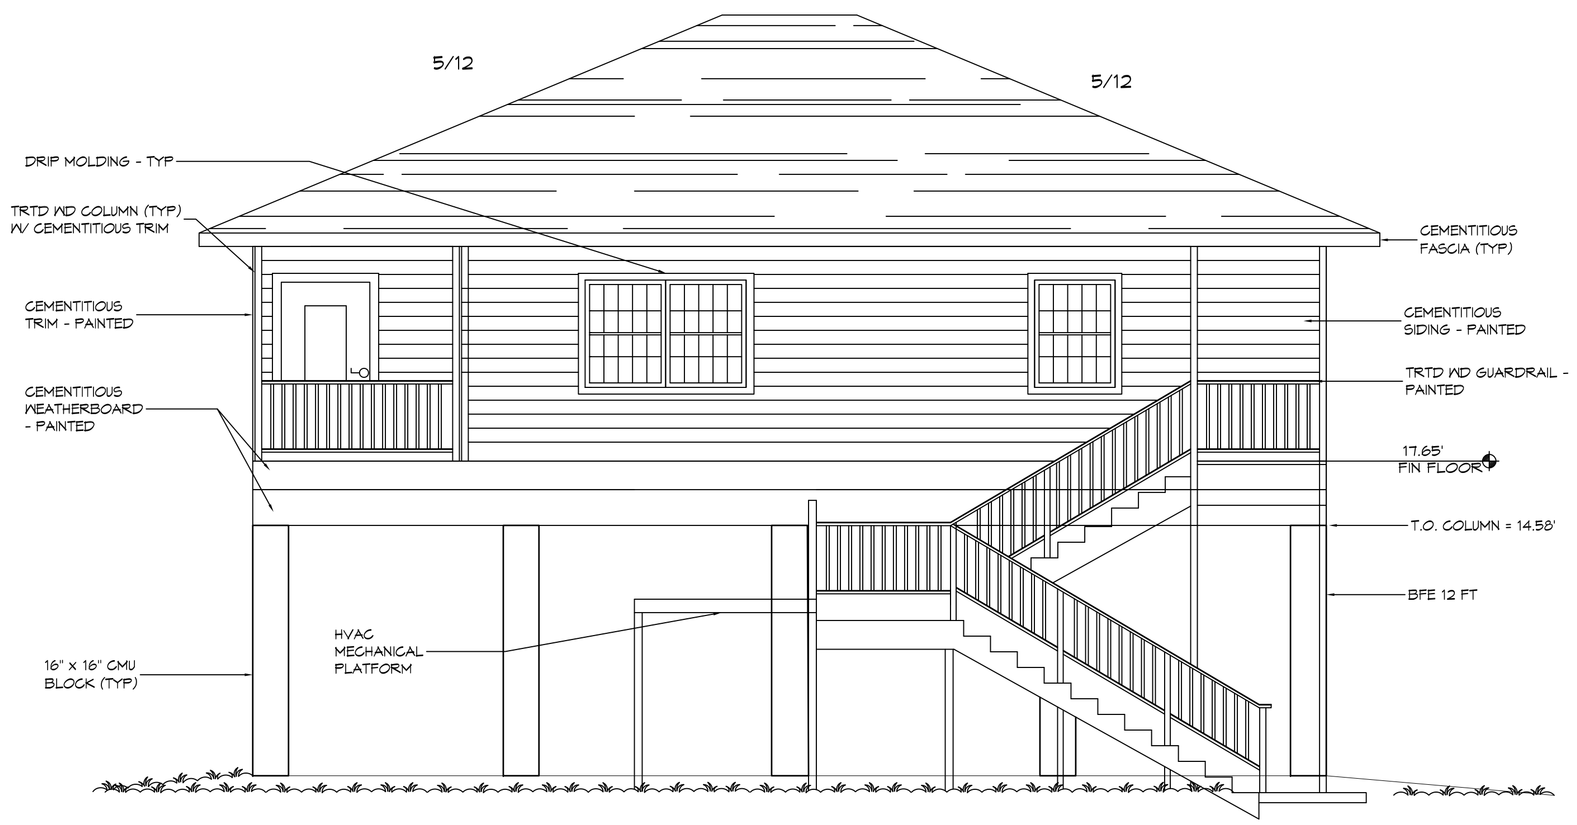
| # | DESCRIPTION | DATE |
|---|---|---|
| | | |

REVISIONS

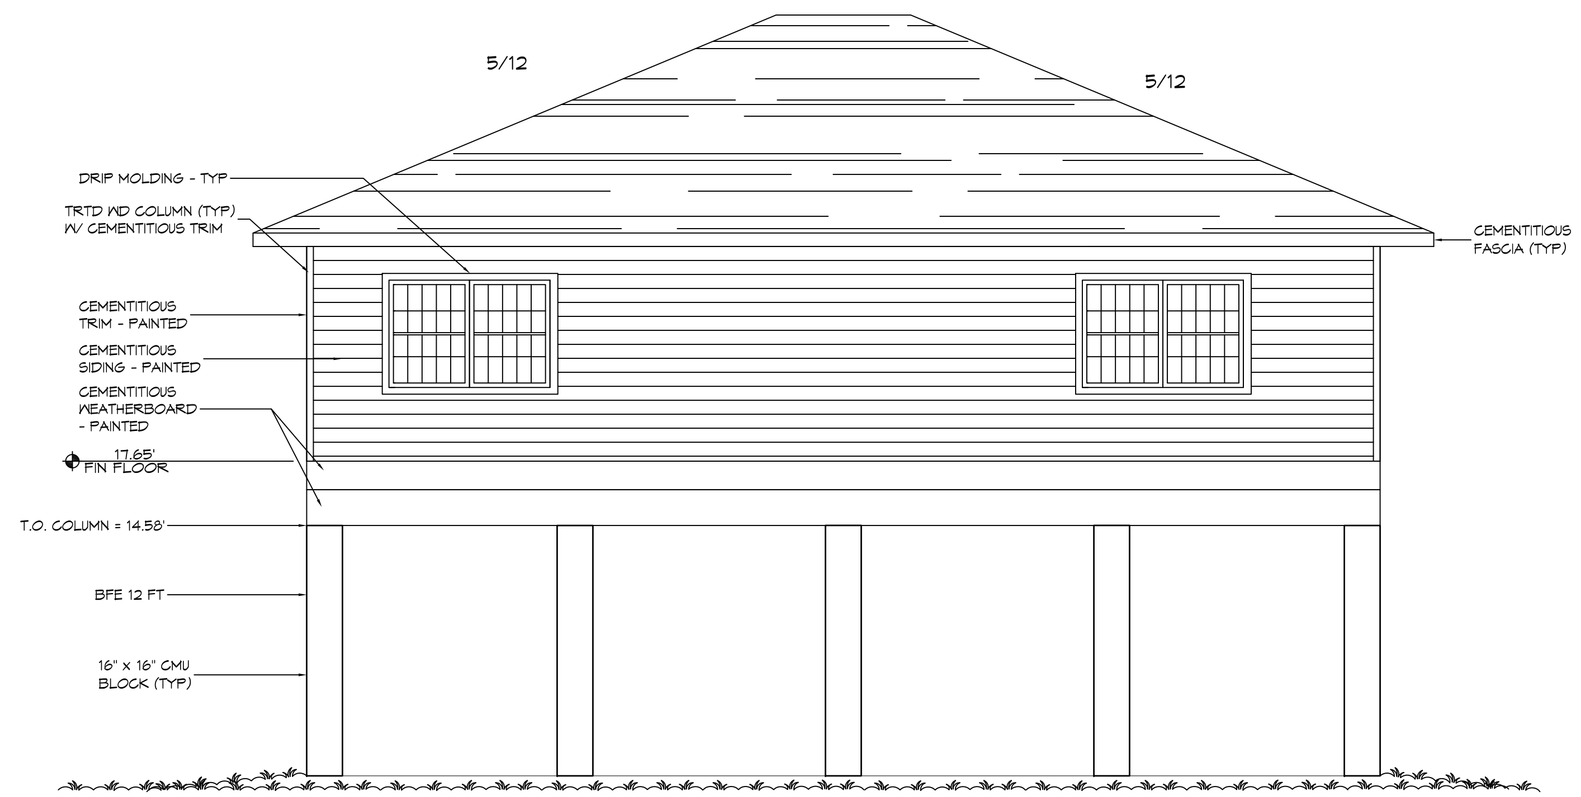SEAL:

NEW RESIDENCE

VICKY MAGAS
2 CLARKS
SLIDELL, LA 70458

| | |
|---|---|
| DATE: | 10-4-2018 |
| CHECKED BY: | BAM |
| DRAWN BY: | CKD |
| JOB No: | |

The plans, drawings and specifications, designs and arrangements represented thereby are the property of Dammon Engineering, Inc. and are protected by copyright. They are not to be reproduced or disclosed to others, or used in connection with any work or project other than the specific project for which they have been prepared and delivered, without the written consent of Dammon Engineering, Inc. Visual contact with these drawings or specifications shall constitute conclusive evidence of acceptance of these restrictions.

SHEET TITLE:
BUILDING ELEVATIONS

DRAWING NUMBER:
A102

SHEET No: 8 of 11

FILE NAME: J:_DESIGN\Vicky Magas\Drawings\Current\A103 - elevations.dwg PLOT DATE & TIME: Thursday, October 4, 2018 1:05:23 PM