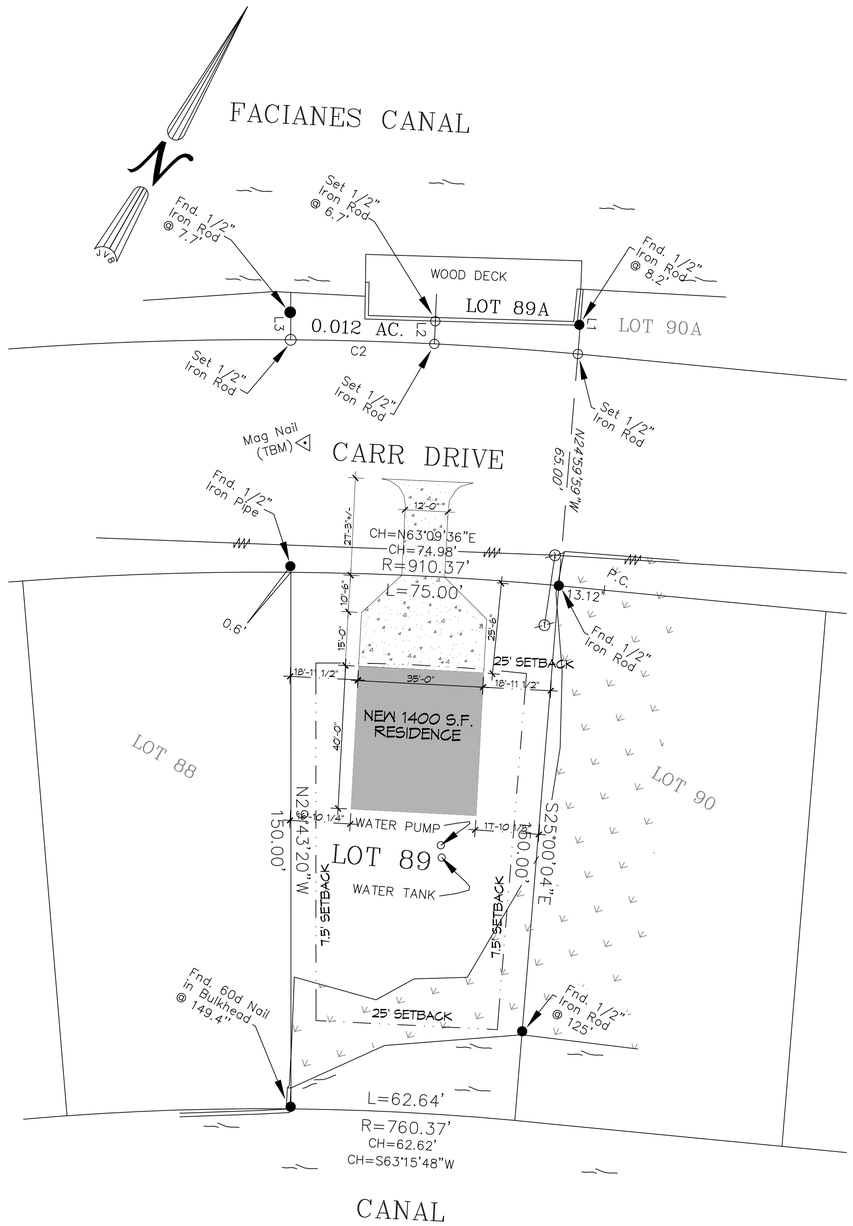

1 SITE PLAN
SCALE: 1"=20'-0"

DAMMON ENGINEERING, INC.
LOUISIANA & MISSISSIPPI

www.dammonengineering.co
info@dammonengineering.co
PH: 985.649.38

Chief Engineer: Brian Wistich, PE
554 Old Spanish Trail
Slidell, LA 70458

REVISIONS

#	DESCRIPTION	DATE

SEAL:

PRELIMINARY NOT FOR CONSTRUCTION

NEW RESIDENCE

VICKY MASAS
261 CARR DR.
SLIDELL, LA 70458

JOB No:
DRAWN BY: CKD
DATE: 8-5-2018
CHECKED BY: CKD

THE WORK SHOWN ON THIS DRAWING, INCLUDING THE ARCHITECTURAL DESIGN AND THE ENGINEERING DESIGN, IS THE PROPERTY OF DAMMON ENGINEERING, INC. AND MAY BE USED ONLY FOR THE PROJECT SPECIFIED ON THIS DRAWING. NO OTHER USE OR REPRODUCTION IS PERMITTED WITHOUT THE WRITTEN CONSENT OF DAMMON ENGINEERING, INC.

SHEET TITLE:
SITE PLAN

DRAWING NUMBER:
C100

SHEET No: 1 of 24