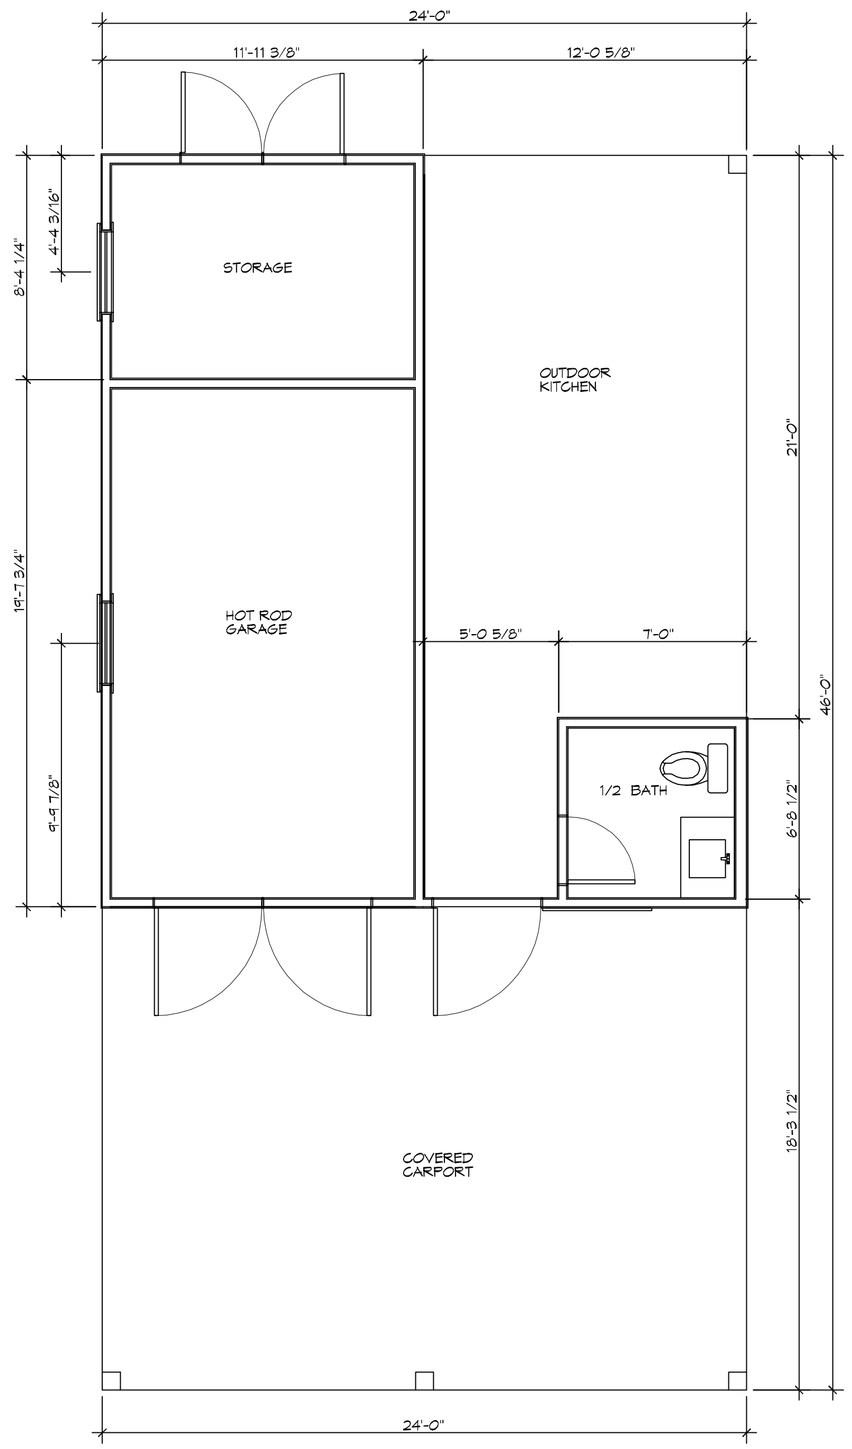

1 A101 | A101 LEVEL ONE LAYOUT
SCALE: 1/4" = 1'-0" ARCHITURAL

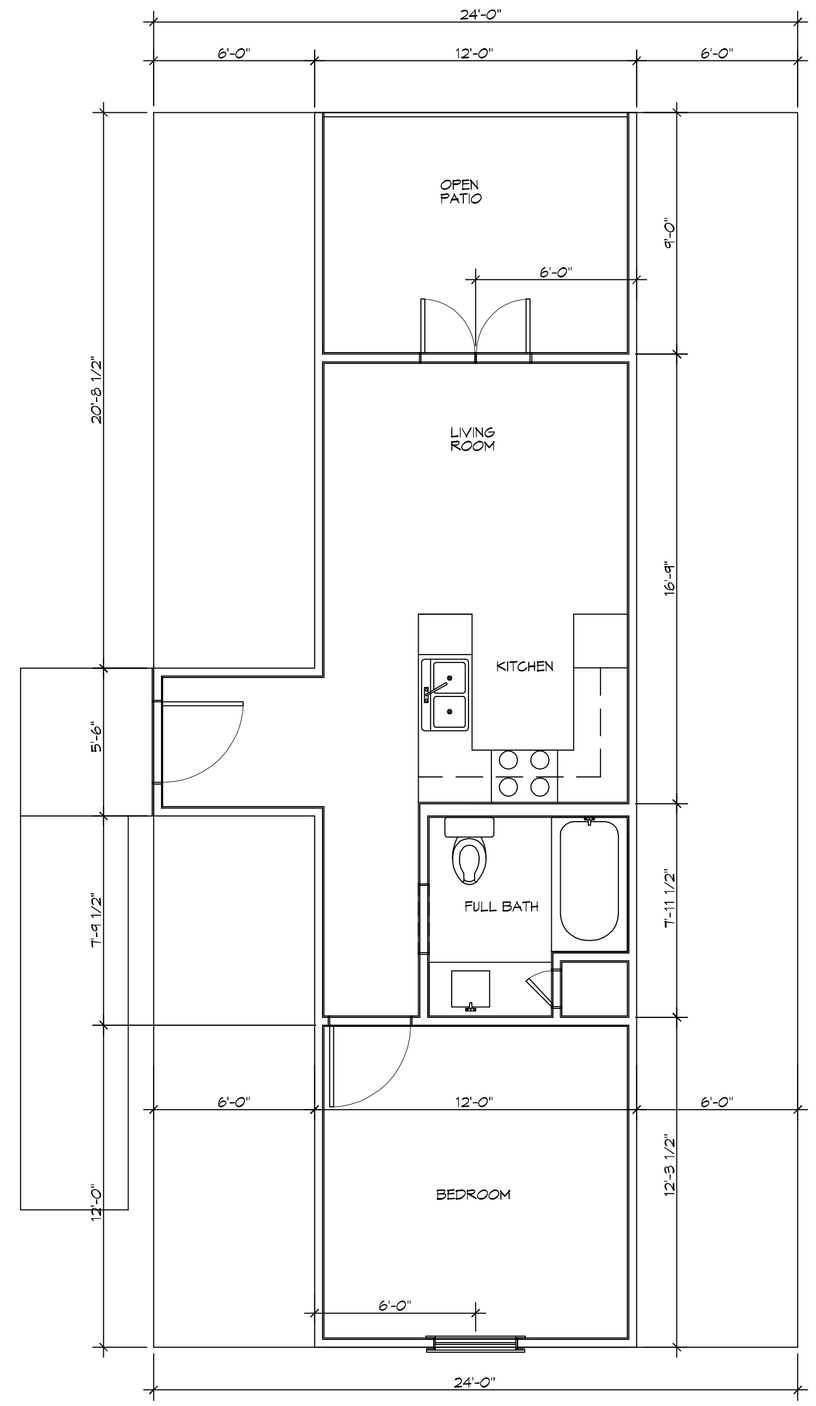

1 A101 | A101 LEVEL TWO LAYOUT
SCALE: 1/4" = 1'-0" ARCHITURAL

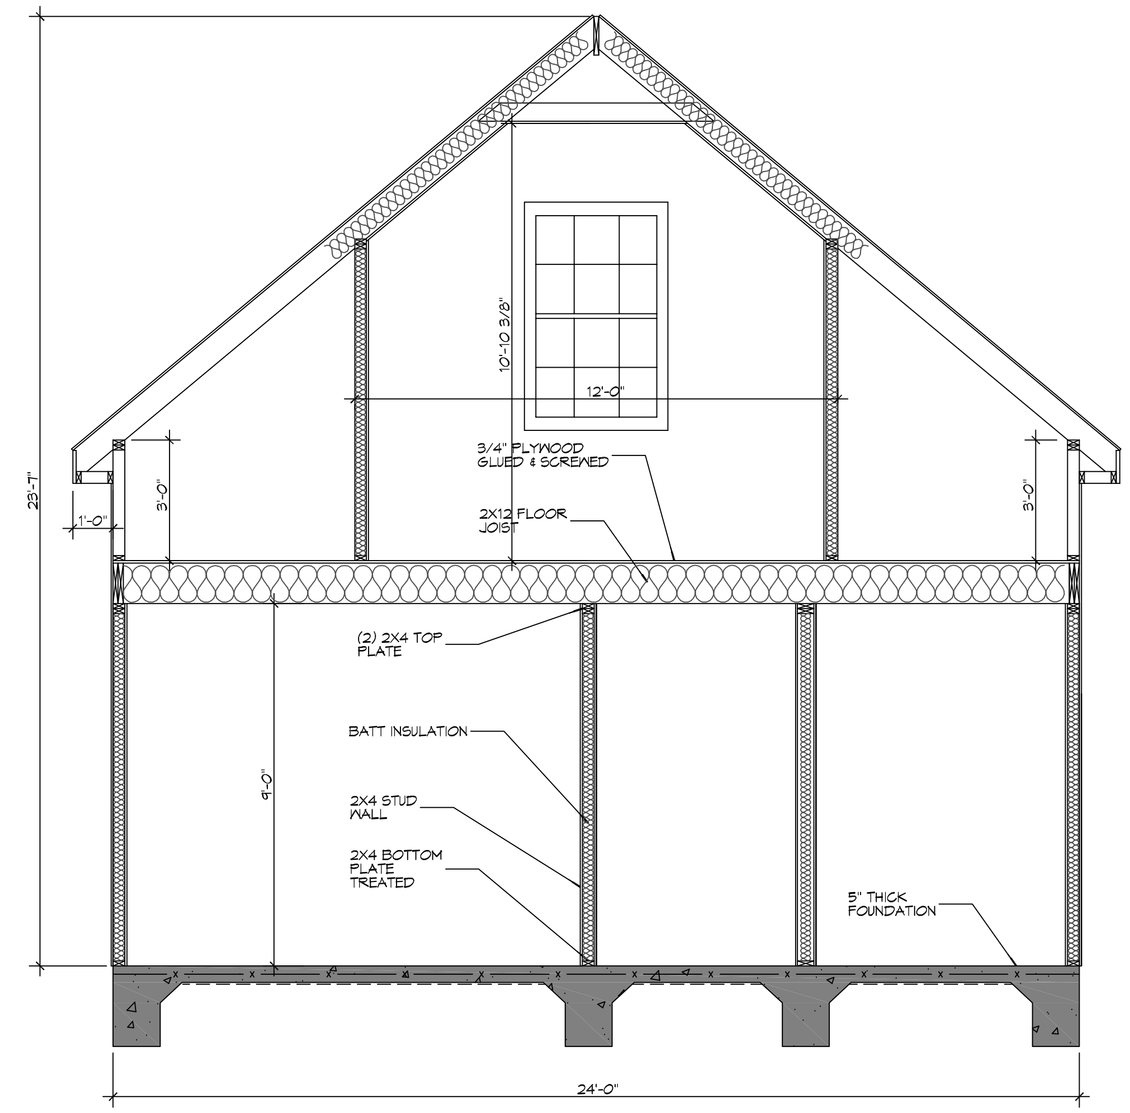

1 A101 | A101 SECTION
SCALE: 3/8" = 1'-0" ARCHITURAL

DAMMON ENGINEERING, INC.
www.dammonengineering.com
info@dammonengineering.com
Fax: 985.641.5950
554 Old Spanish Trail
Slidell, LA 70458
PH: 985.649.5832

#	DESCRIPTION	REVISIONS	DATE

SEAL:

NEW GARAGE FOR:

RICK V. BETBEZE

12163 INDIAN TRAIL
ABITA SPRINGS, LOUISIANA 70458

JOB No: 2017 | DATE: 03-24-2017
DRAWN BY: CKD | CHECKED BY: BAM

This drawing is protected by copyright and other intellectual property laws. Ownership in the drawing is held by Dammon Engineering, Inc. The use of this drawing is restricted to the original site for which it was prepared and publication is restricted to review purposes. Any other use or reproduction without written consent of Dammon Engineering, Inc. violates the rights of the firm. Any third parties who obtain this drawing without consent of Dammon Engineering, Inc. assume all risk and liability associated with its use.

SHEET TITLE:
LEVEL ONE & LEVEL TWO LAYOUT

DRAWING NUMBER:
A101

SHEET No: 2 of # 3

FILE NAME: J:\Vc_RESIDENTIAL\VC03 - Rick V Betbeze\Current Drawings\VC03 - Level One Complete_PLOT DATE & TIME: Wednesday, March 29, 2017 8:15:11 AM