PRODUCED BY AN AUTODESK EDUCATIONAL PRODUCT




PAVING PLAN
SCALE: 1"= 20'-0"

NOTE:
1. PAVEMENT IN ALL PARKING AREAS SHALL BE 6" THICK CONCRETE.
2. PAVEMENT IN 10'x10' DUMPSTER AREA SHALL BE 8" THICK CONCRETE.
3. FIELD VERIFY ALL ELEVATIONS, AND TOP OF SLAB ELEVATION PRIOR TO ANY GRADE WORK.

LEGEND
- PROPERTY LINE
- SETBACK
- NEW BUILDING OUTLINE
- SERVITUDE / EASEMENT
- EXPANSION JOINT (30'x45')
- CONTROL JOINT (10'x15')
- SILT FENCE
- HANDICAP PARKING SIGN
- 00.0' - ELEVATION
- TC 00.0' - TOP OF CONCRETE CURB
- #0.0' - CATCH BASIN TOP OF GRATE
- SLOPE LINE
- NEW CATCH BASIN

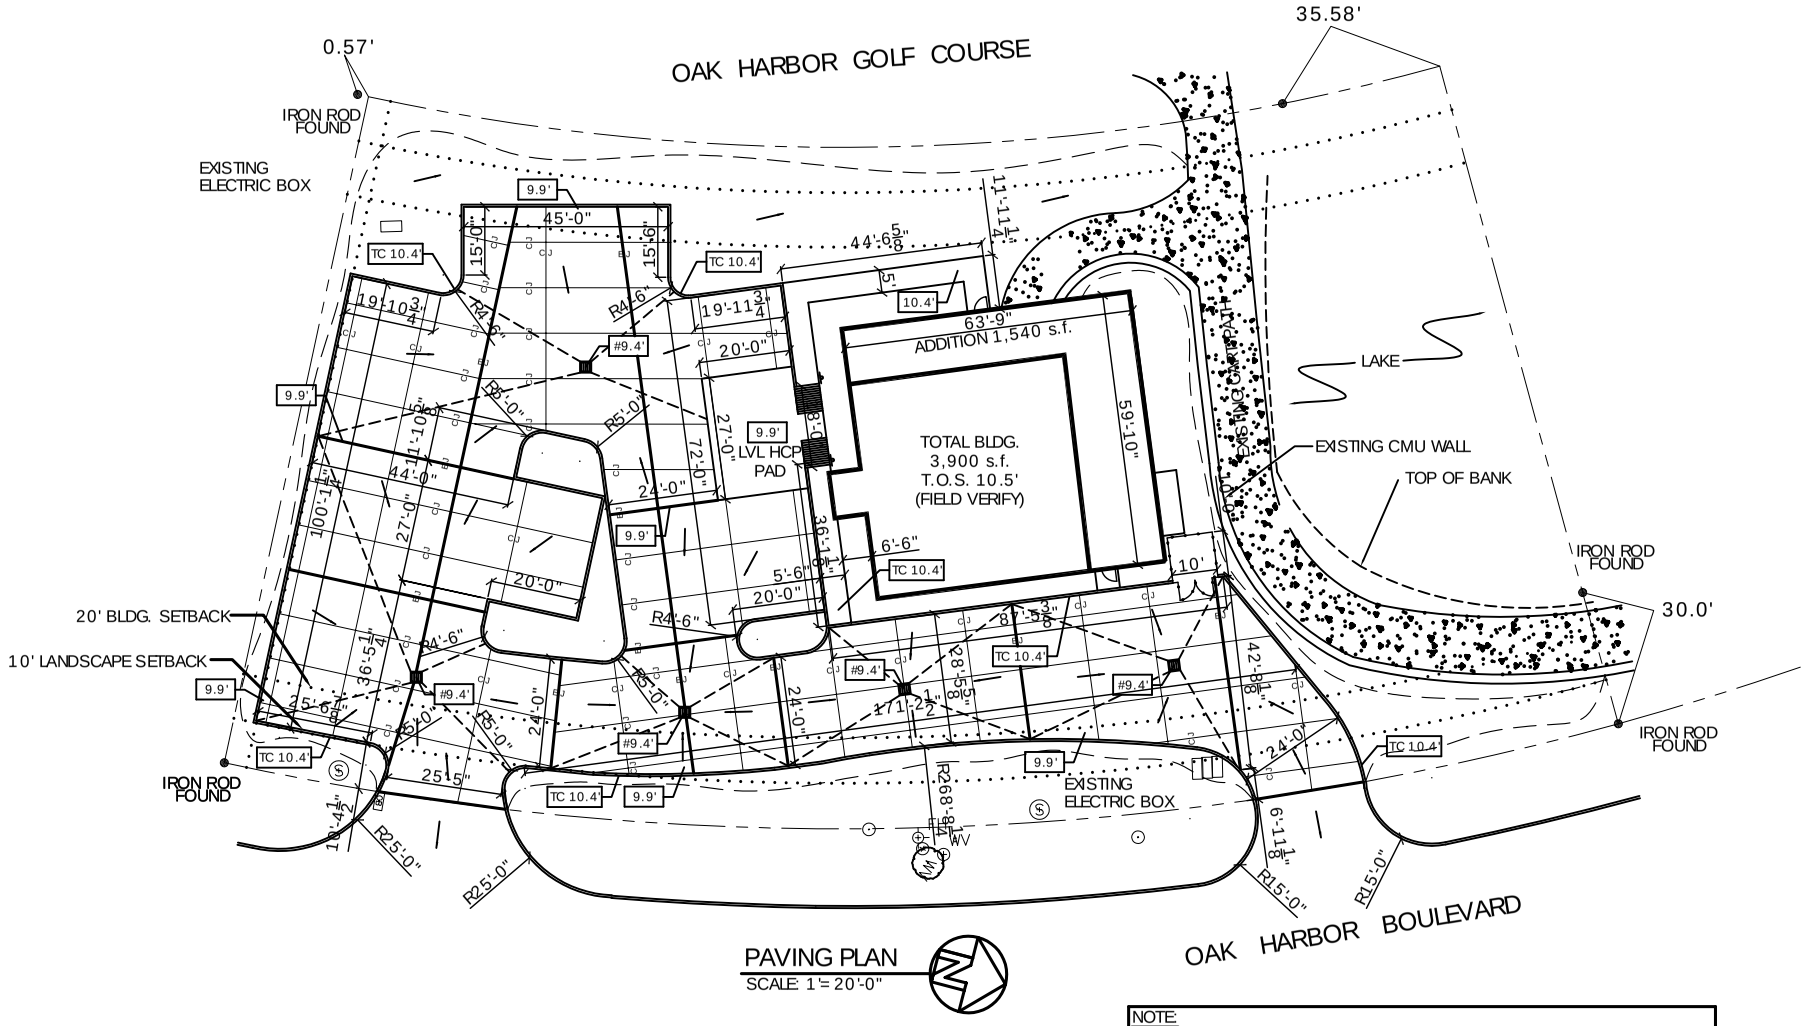


CONTROL JOINT (CJ)
N.T.S.




TYPICAL CURB DETAIL
N.T.S.

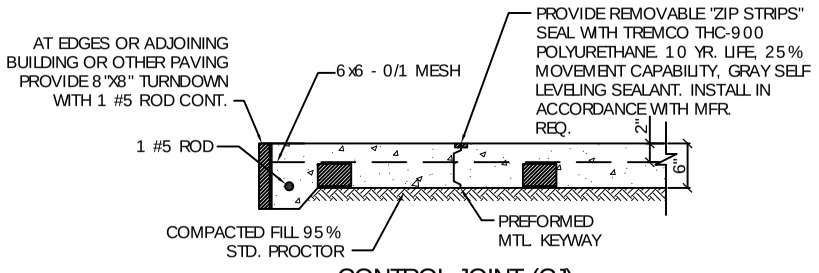


TRANSITION CURB DETAIL
N.T.S.

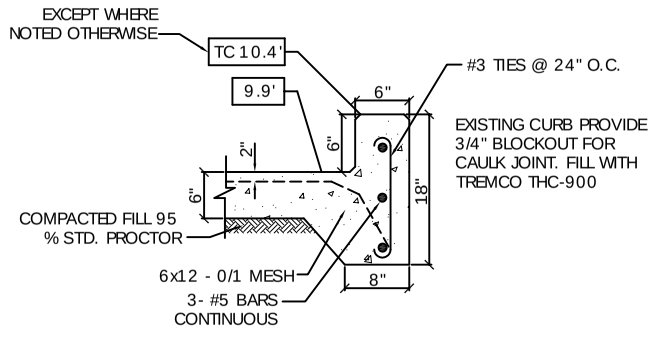


CONTRACTION JOINT
N.T.S.

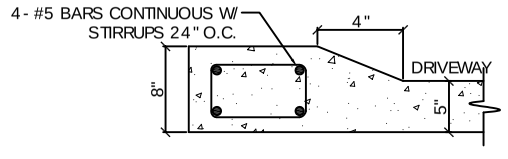


EXPANSION JOINT (EJ)
N.T.S.

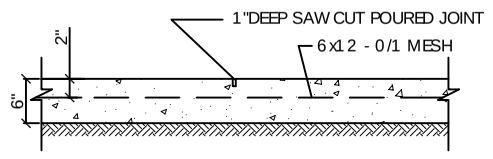


DRIVEWAY SECTION
N.T.S.

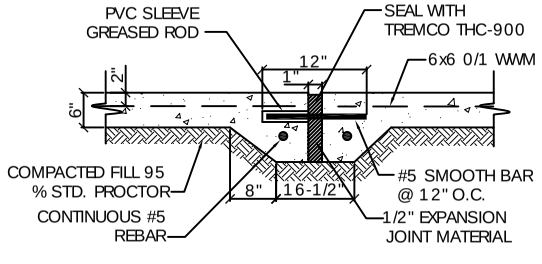


MOUNTABLE CURB DETAIL
N.T.S.

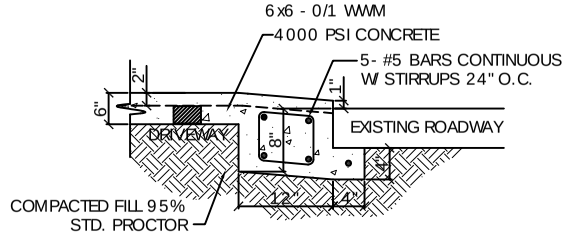


TEMP. ENTRANCE DETAIL
N.T.S.

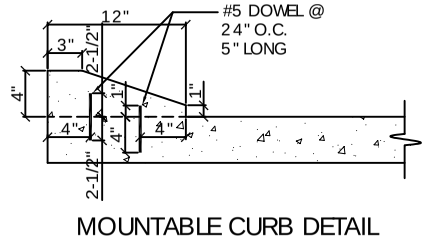


SIDEWALK JOINT
N.T.S.

DAMMON
ENGINEERING, INC.
CHIEF ENGINEER
EMMETT
DAMMON, P.E.
CHIEF ARCHITECT
ROBERT
WILTSE
1095 FLORIDA AVENUE
SLIDELL, LA. 70458
OFFICE: 985-649-5832
FAX: 985-641-5950
WEBSITE:
WWW.DAMMONENGINEERING.COM
EMAIL:
DAMMONENG@BELLSOUTH.NET
ARCHITECTURE
ENGINEERING
STUDIES
PLANNING
INVESTIGATION
EXPERT WITNESS

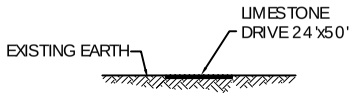NEW RESTAURANT

CHRISTIANO'S RISTORANTE
OAK HARBOR BLVD
LOT 29
SLIDELL, LA 70458

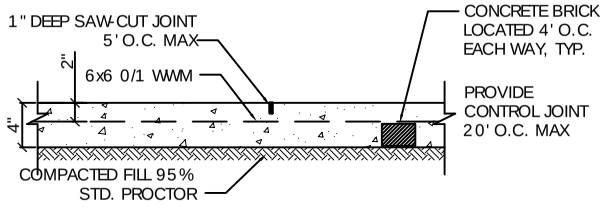PAVING PLAN

REV:

SCALE: AS NOTED
JOB#: 1955
DATE: 5-16-08
SHEET 2

C-2

OF 11

PRODUCED BY AN AUTODESK EDUCATIONAL PRODUCT