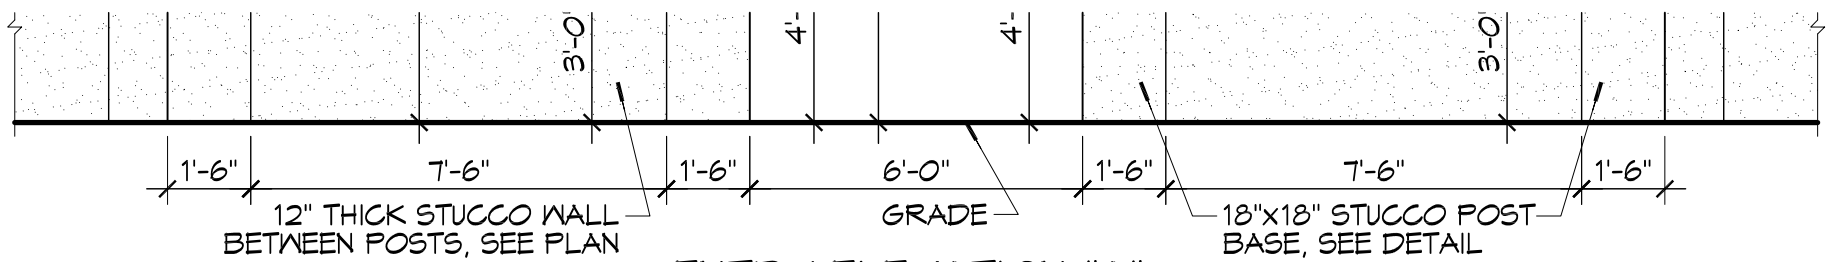

ENTRY ELEVATION "A"

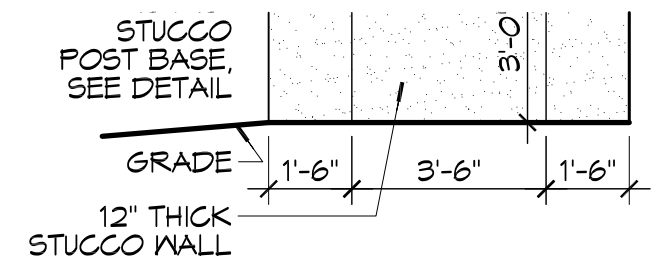

ELEVATION "B"

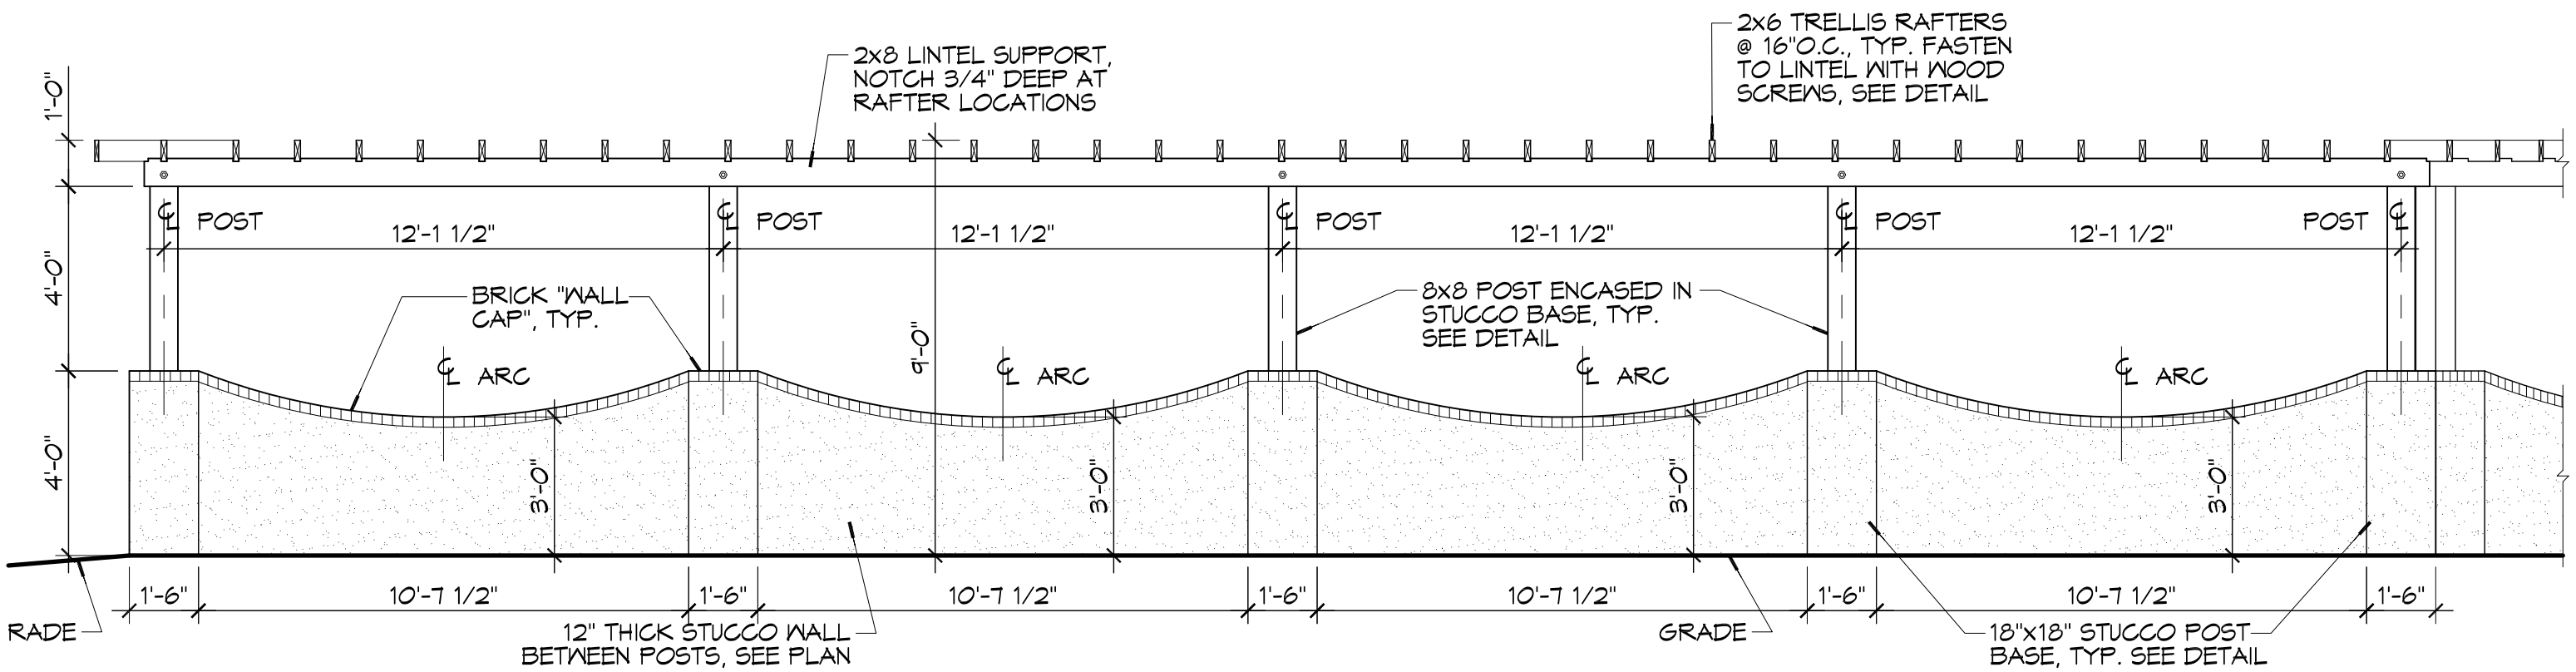

ELEVATION "C"

EXTERIOR FACE