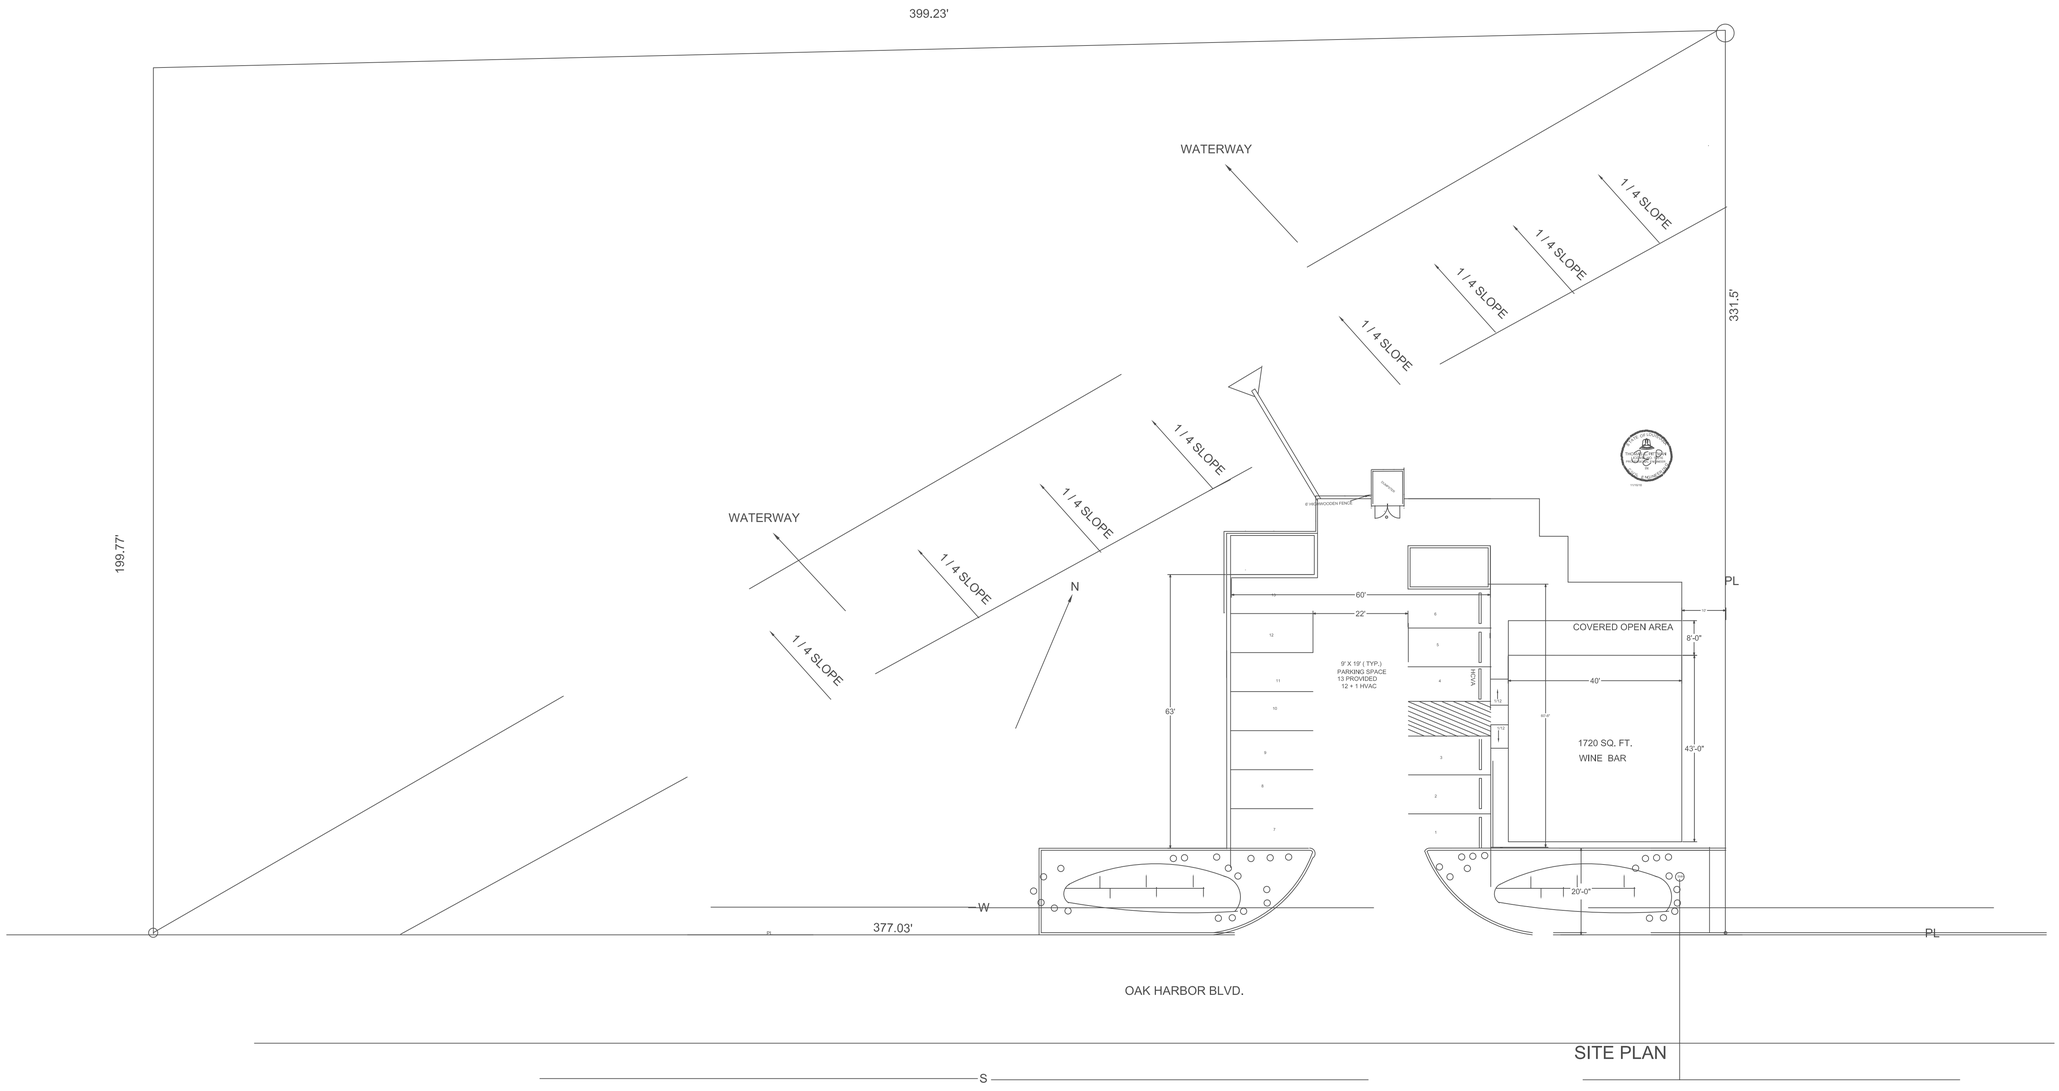

SITE PLAN

REVISIONS

NO.	COMMENTS	DATE
1	parking	10/01/18
2	inclusion	10/17/18
3	drive radius	10/17/18
4	LAYOUT	12/07/18

THOMAS E. PITTMAN P. E.
CONSULTING ENGINEER
18080 BRANDON DR.
HAMMOND, LA.
985-662-5054

DRAWN
TEP

CHECKED

DATE
08/12/17

SCALE
3/32" = 1'-0"

JOB NO.

SHEET
A3

OF SHEETS