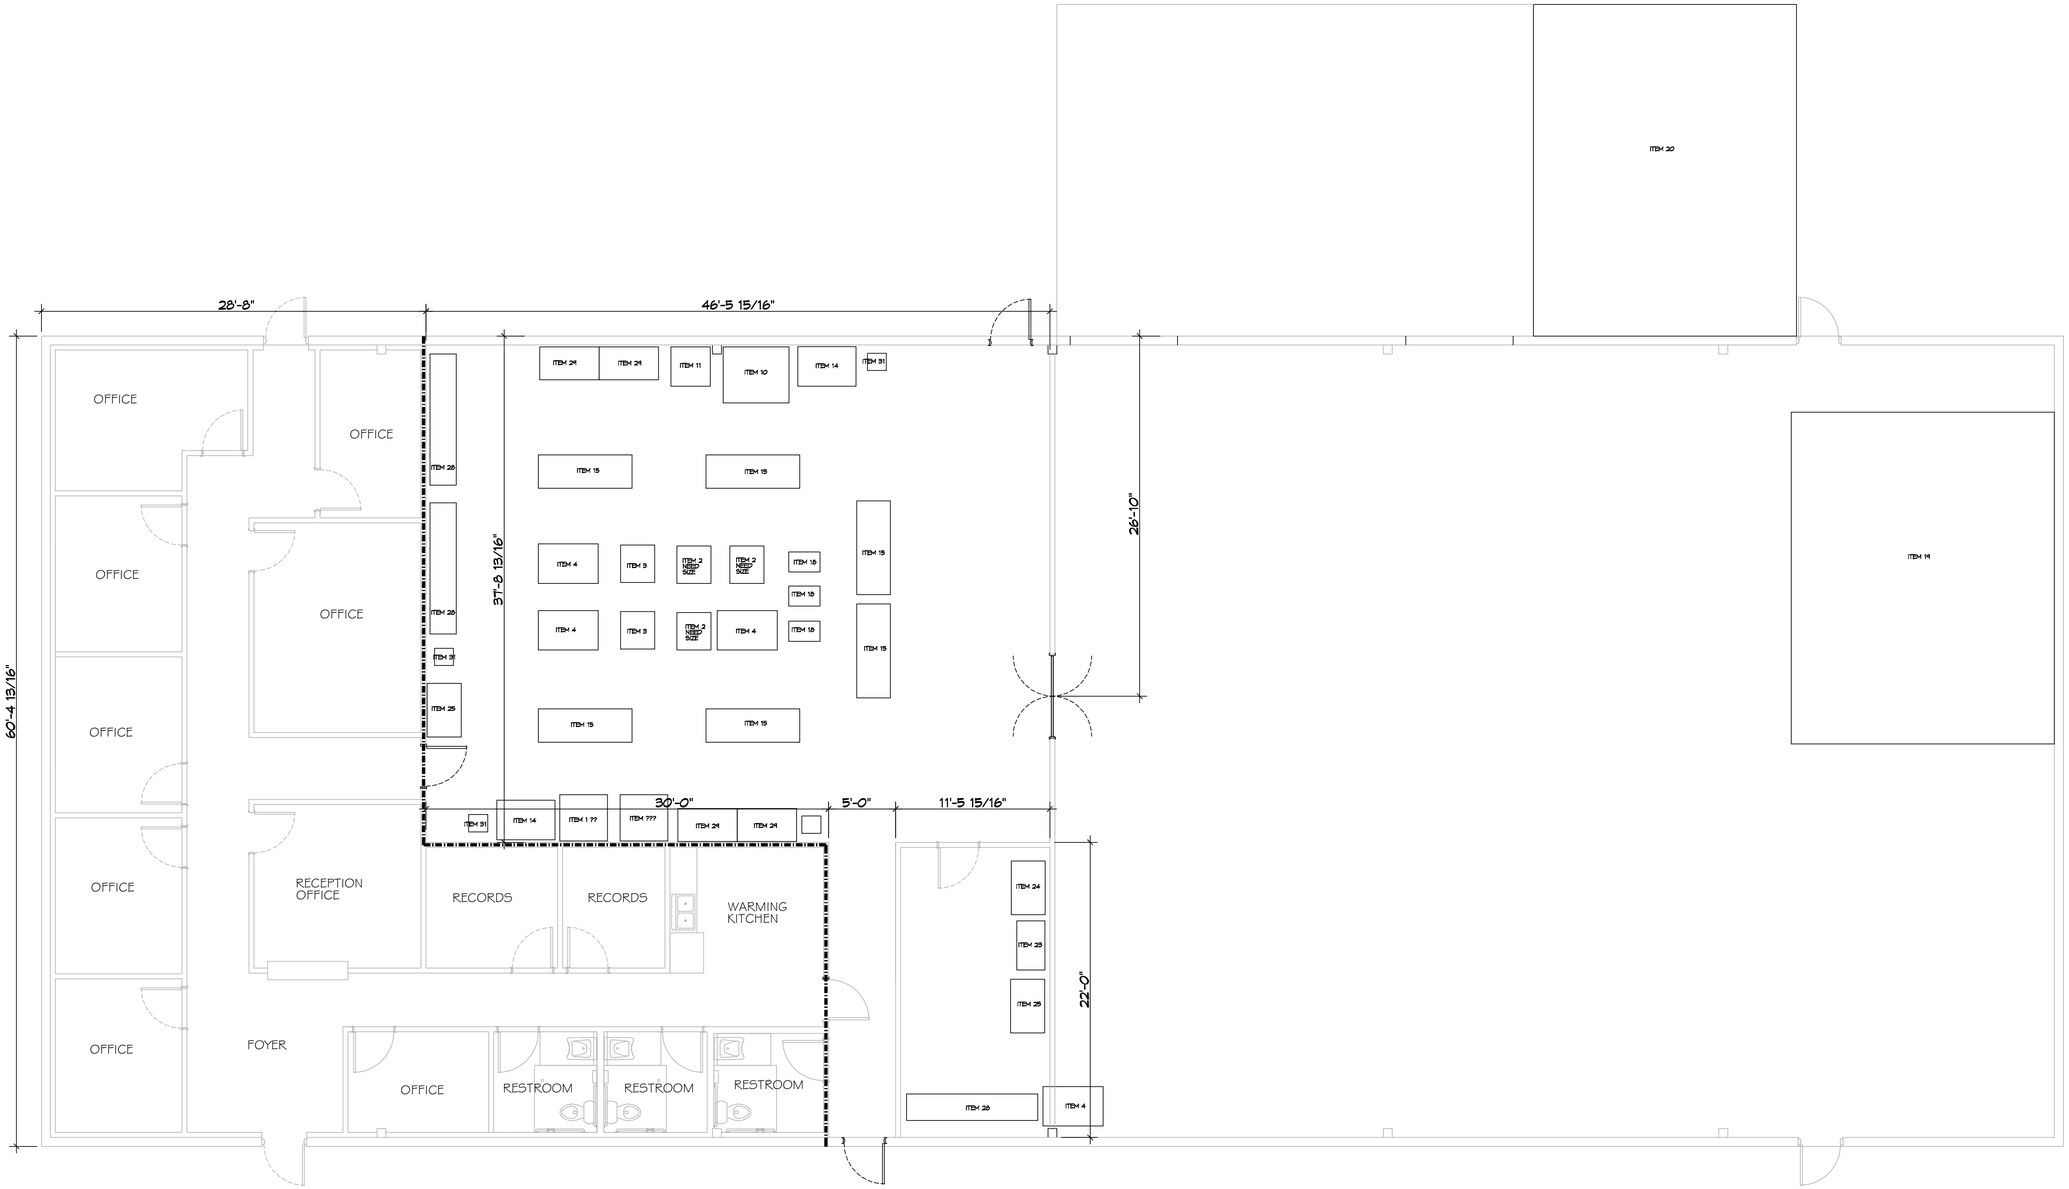

1 FLOOR PLAN
SCALE: 3/16" = 1'-0"

DAMMON ENGINEERING, INC.
LOUISIANA & MISSISSIPPI

Chief Engineer: Brian Mistich, PE
554 Old Spanish Trail
Slidell, LA 70458

www.dammonengineering.com
info@dammonengineering.com
PH: 985.649.5832

REVISIONS

#	DESCRIPTION	DATE

SEAL:

NEW FOOD DISTRIBUTION
HEALTHY SCHOOL
FOOD COLLABORATIVE

PEARL RIVER
LOUISIANA 70403

This drawing is an instrument of service, designed and prepared by Dammon Engineering and shall remain the property of Dammon Engineering, and must be returned on the request of Dammon Engineering. Reproduction or use of this drawing or any part thereof without written consent of Dammon Engineering, is prohibited. Any prior reproduction or use of this drawing or any part thereof is subject to Dammon Engineering's written consent and must contain this notice.

JOB No:	2021	DATE:	04-20-2021
DRAWN BY:	CKD	CHECKED BY:	JMS

SHEET TITLE:
FLOOR PLAN

DRAWING NUMBER:
A101

SHEET No: 4 of 9