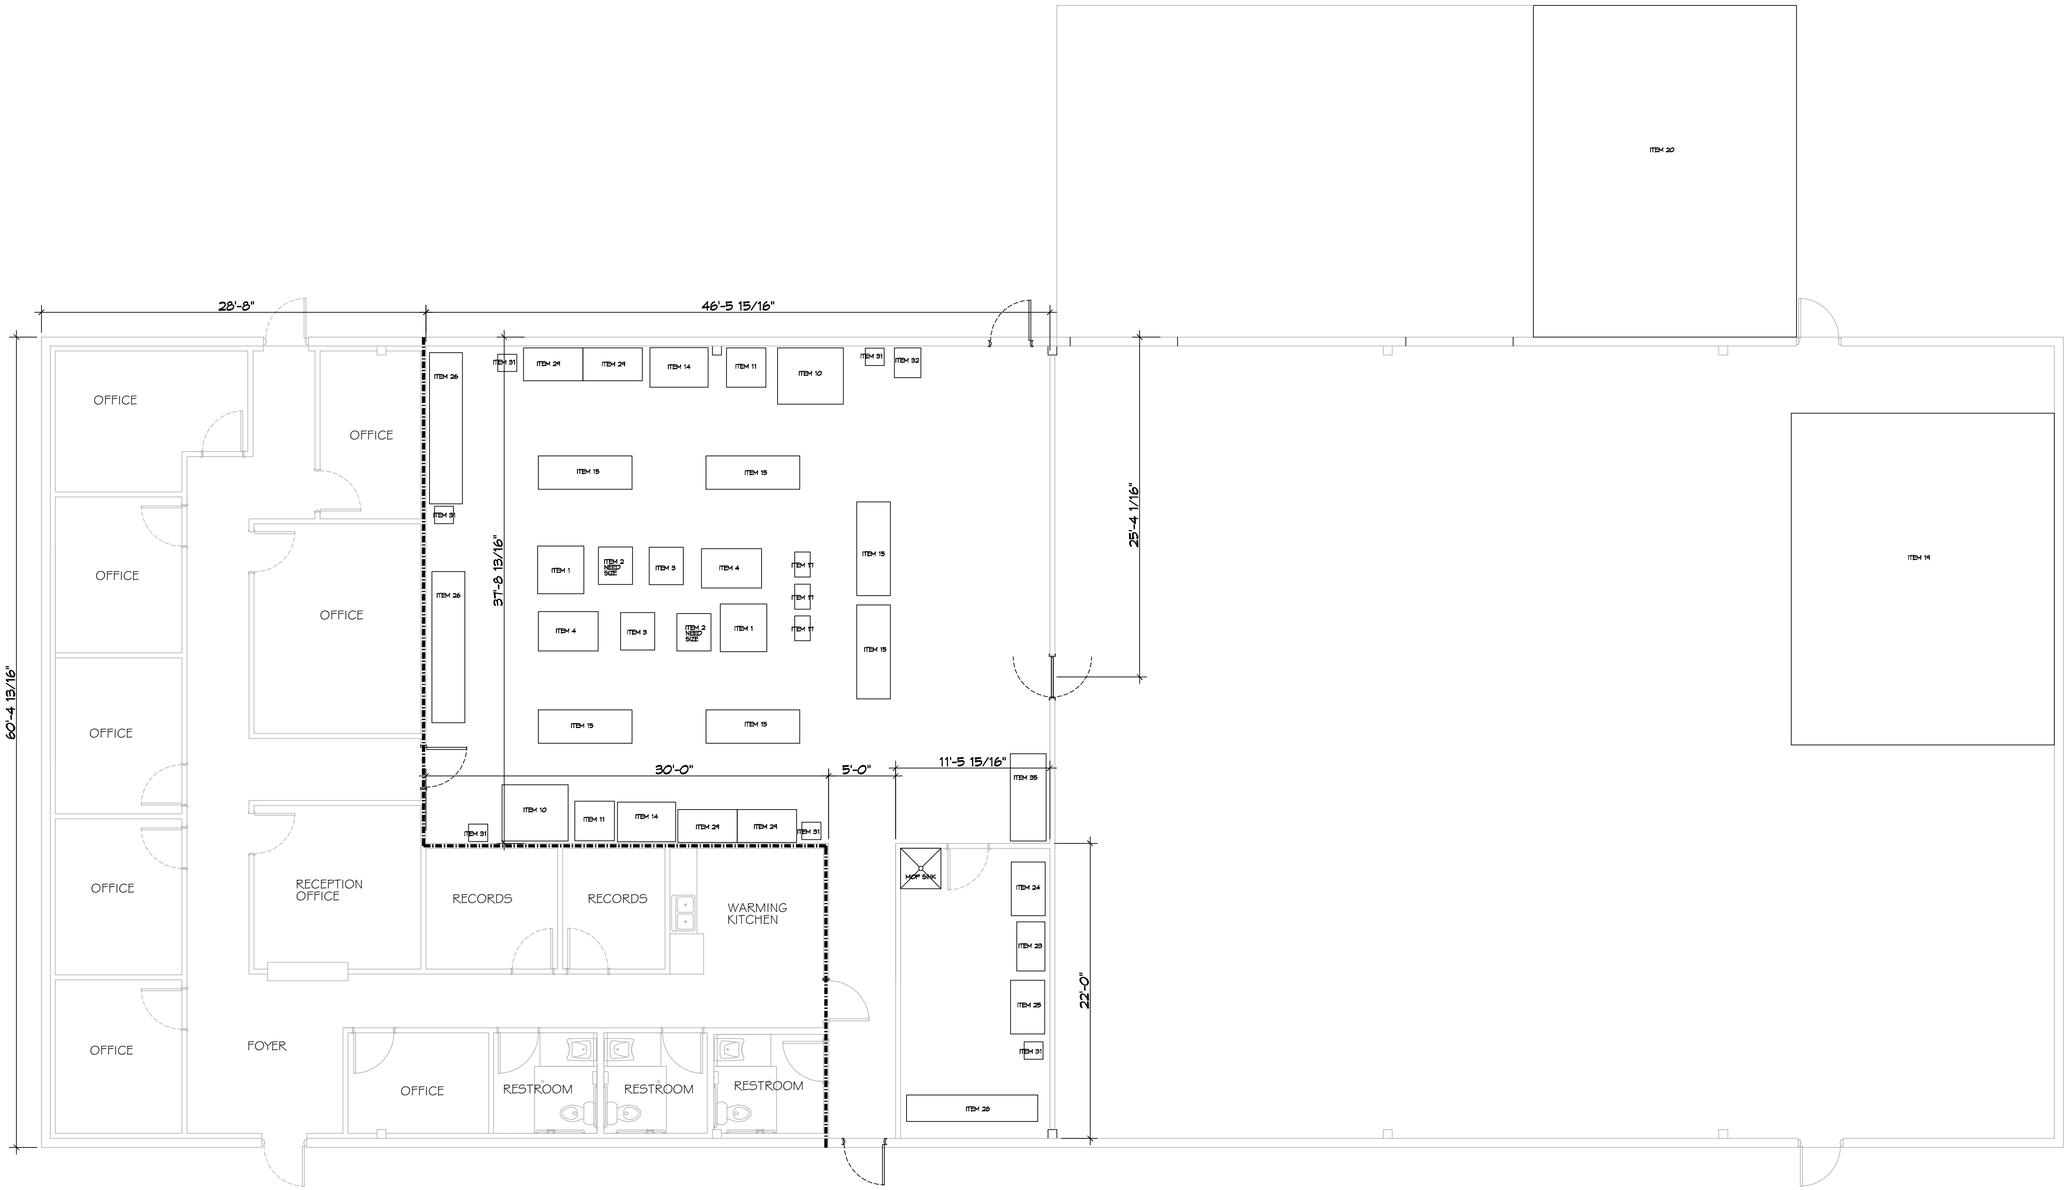

1 FLOOR PLAN
SCALE: 3/16" = 1'-0"

DAMMON ENGINEERING, INC.
LOUISIANA & MISSISSIPPI

Chief Engineer: Brian Mistich, PE
554 Old Spanish Trail
Slidell, LA 70458

www.dammonengineering.com
info@dammonengineering.com
PH: 985.649.5832

REVISIONS

#	DESCRIPTION	DATE

SEAL:

NEW FOOD DISTRIBUTION
HEALTHY SCHOOL
FOOD COLLABORATIVE

PEARL RIVER
LOUISIANA 70403

JOB No:	2021	DATE:	09-20-2021
DRAWN BY:	CKD	CHECKED BY:	JMB

This drawing is the sole property of Dammon Engineering, and any part thereof shall not be copied, distributed, or used for any purpose other than the specific project for which it was prepared without the prior written consent of Dammon Engineering. Visual contact with these drawings or specifications shall constitute acceptance of the foregoing restrictions and agreement to be bound by the same.

SHEET TITLE:
FLOOR PLAN

DRAWING NUMBER:
A101

SHEET No: 4 of 9

FILE NAME: J:\1_RESTAURANT\healthy School Food Collaborative Kaufman\WORKING FILES\A1-1 Arch PLOT SITE & THEF Monday, September 27, 2021 3:48:23 PM