LEGEND

24X24 RETURN AIR FILTER GRILLE	2X2 - RECESSED, FLUORESCENT LIGHT
24X24 4-WAY SUPPLY AIR GRILLE	EXIT LIGHT FIXTURE - CEILING MOUNTED
24X24 3-WAY SUPPLY AIR GRILLE	EXTERIOR WALL MOUNT LIGHT
24X24 2-WAY SUPPLY AIR GRILLE	EMERGENCY LIGHT FIXTURE

2X2 ARMSTRONG GEORGIAN OR USG 2X2 CLEAN-ROOM. PANELS. INSTALL IN HOT DIPPED GALVANIZED CEILING 15/16" GRID ALL TILES SQUARE EDGE.

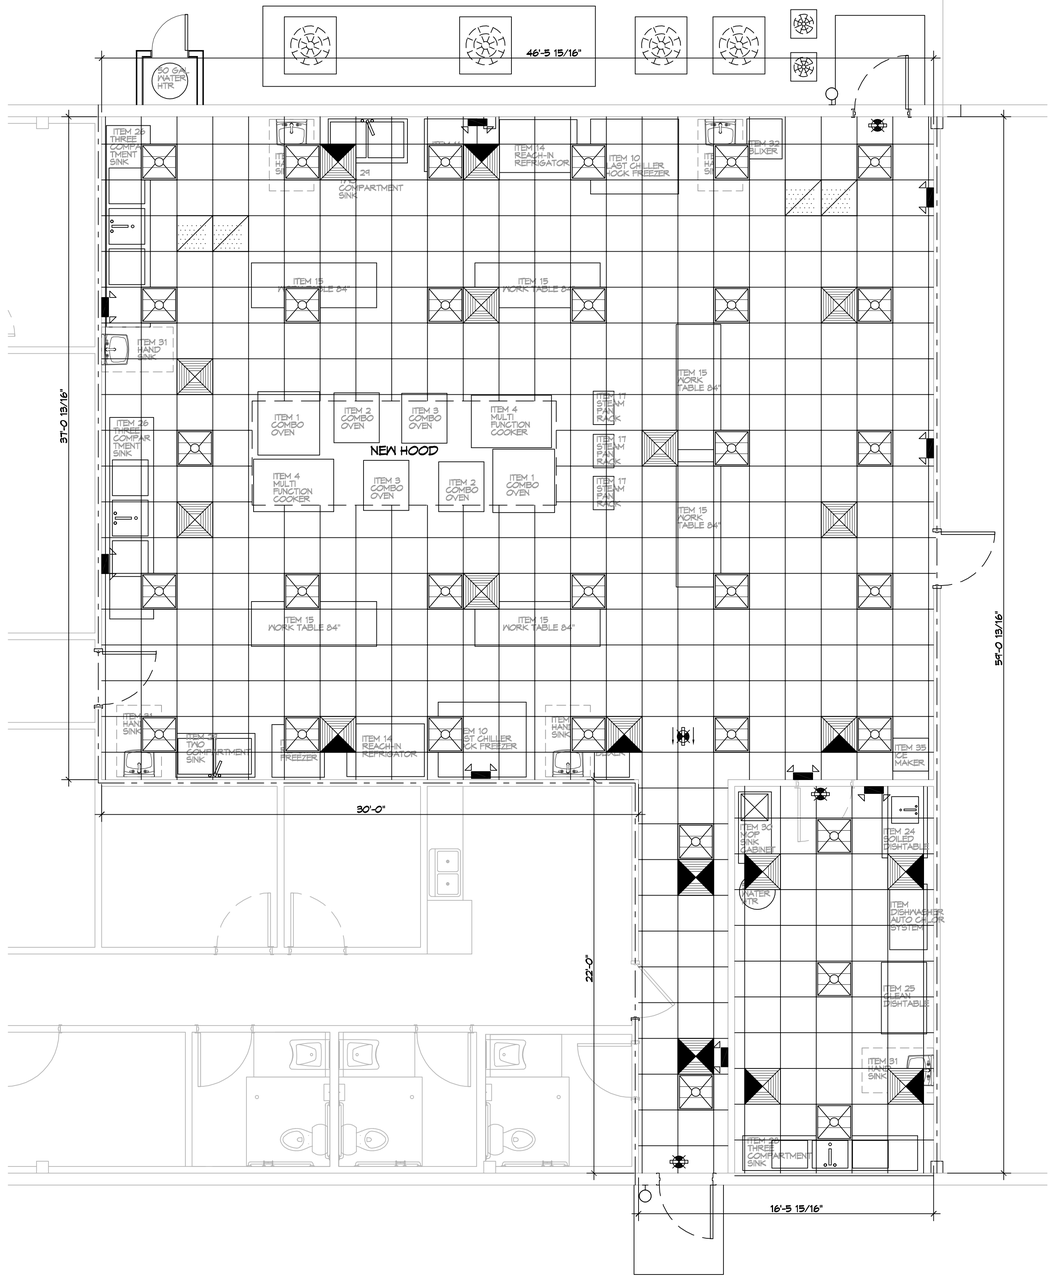

4 REFELECTED CEILING PLAN

SCALE: 1/4" = 1'-0"

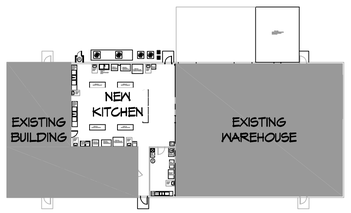

KEY PLAN

SCALE: 1/32"=1'-0"

DAMMON ENGINEERING, INC.
LOUISIANA & MISSISSIPPI
www.dammonengineering.com
info@dammonengineering.com
PH: 985.649.5832
Chief Engineer: Brian Mistich, PE
5540 Highway 190
Slidell, LA 70458

#	DESCRIPTION	DATE

REVISIONS

SEAL:

NEW FOOD DISTRIBUTION
HEALTHY SCHOOL
FOOD COLLABORATIVE

6227 HWY 11
PEARL RIVER, LOUISIANA 70452

JOB No:	2444	DATE:	11-3-2021
DRAWN BY:	CKD	CHECKED BY:	KJK

THIS DRAWING AND SPECIFICATION IS THE PROPERTY OF DAMMON ENGINEERING, INC. AND IS NOT TO BE REPRODUCED OR USED FOR OTHER PROJECTS EXCEPT BY AGREEMENT WITH THE OWNER. ALL REPORTS, PLANS, OR SPECIFICATIONS PREPARED AND DELIVERED BY DAMMON ENGINEERING, INC. ARE THE PROPERTY OF DAMMON ENGINEERING, INC. AND MAY BE USED ONLY FOR THE PROJECT FOR WHICH THEY WERE PREPARED AND DELIVERED PRIOR WRITTEN CONSENT OF DAMMON ENGINEERING, INC. IS REQUIRED FOR ANY OTHER USE OR USE ON OTHER PROJECTS.

SHEET TITLE:
REFLECTED CEILING PLAN

DRAWING NUMBER:
A102

SHEET No: 4 of 9

FILE NAME: J:\- RESTAURANT\2444 - Healthy School Food Collaborative Kaufman\WORKING DRWG\A102 reflected ceiling plan.dwg PLOT DATE & TIME: Wednesday, November 3, 2021 7:27:33 AM