LEGEND

24X24 RETURN AIR FILTER GRILLE	2X2 - RECESSED, FLUORESCENT LIGHT	2X2 ARMSTRONG GEORGIAN OR USG 2X2 CLEAN-ROOM, PANELS, INSTALL IN HOT DIPPED GALVANIZED CEILING 15/16" GRID ALL TILES SQUARE EDGE.
24X24 4-WAY SUPPLY AIR GRILLE	EXIT LIGHT FIXTURE - CEILING MOUNTED	
24X24 3-WAY SUPPLY AIR GRILLE	EXTERIOR WALL MOUNT LIGHT	
24X24 2-WAY SUPPLY AIR GRILLE	EMERGENCY LIGHT FIXTURE	

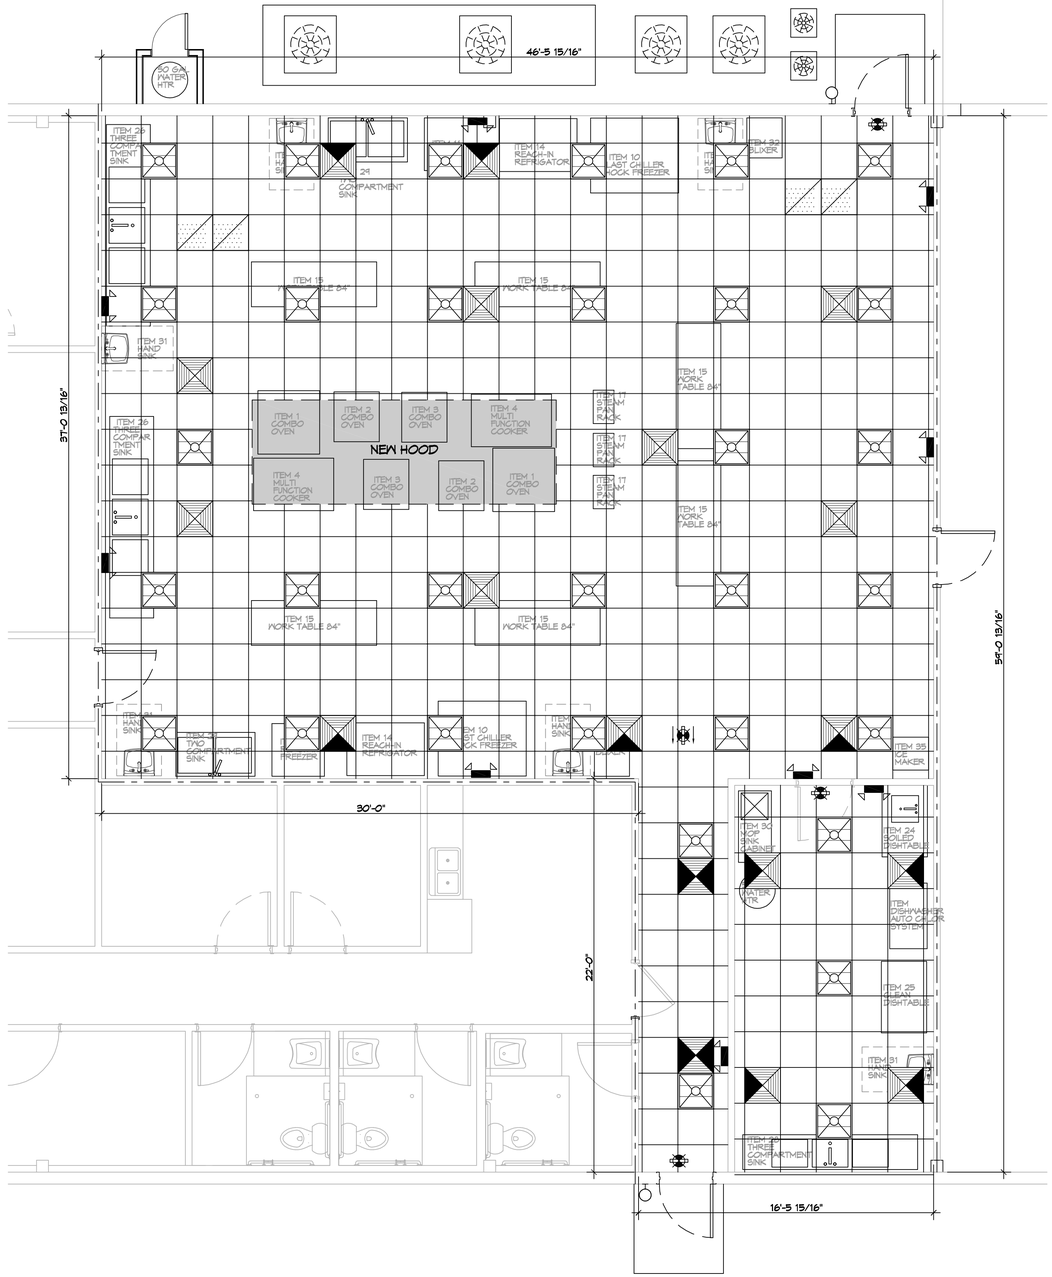

4 REFELECTED CEILING PLAN
SCALE: 1/4" = 1'-0"

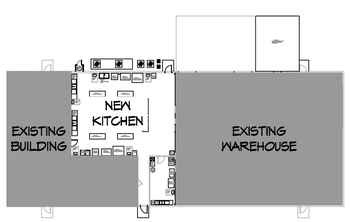

KEY PLAN
SCALE: 1/32"=1'-0"

DAMMON ENGINEERING, INC.
LOUISIANA & MISSISSIPPI
Chief Engineer: Brian Mistich, PE
5540 Cypress Trail
Slidell, LA 70458
www.dammonengineering.com
info@dammonengineering.com
PH: 985.649.5332

#	DESCRIPTION	DATE
	REVISIONS	

STATE OF LOUISIANA
BRIAN A. MISTICH
License No. 30187
PROFESSIONAL ENGINEER

NEW FOOD DISTRIBUTION
HEALTHY SCHOOL
FOOD COLLABORATIVE

62271 HWY 11
PEARL RIVER, LOUISIANA 70452

JOB No:	2444	DATE:	11-24-2021
DRAWN BY:	CKD	CHECKED BY:	KJK

These drawings and specifications are the property of Dammon Engineering, and shall not be used for other projects, or extensions to this project, except by agreement in writing and with appropriate compensation to Dammon Engineering. These drawings and specifications are instruments of service through execution of the agreement with the Owner and are the property of Dammon Engineering at completion of the project. Reproduction or publication by others, by any means, without the express permission of Dammon Engineering is forbidden. Any other use or reuse without written consent of Dammon Engineering is prohibited. © Dammon Engineering, 2021

SHEET TITLE:
REFLECTED CEILING PLAN

DRAWING NUMBER:
A102

SHEET No: 4 of 9

FILE NAME: J:_ RESTAURANTS\448 - Healthy School Food Collaborative Kitchens\WORKING DWGS\A102 - reflected ceiling plan.dwg PLOT DATE & TIME: Monday, November 29, 2021 4:04:19 PM