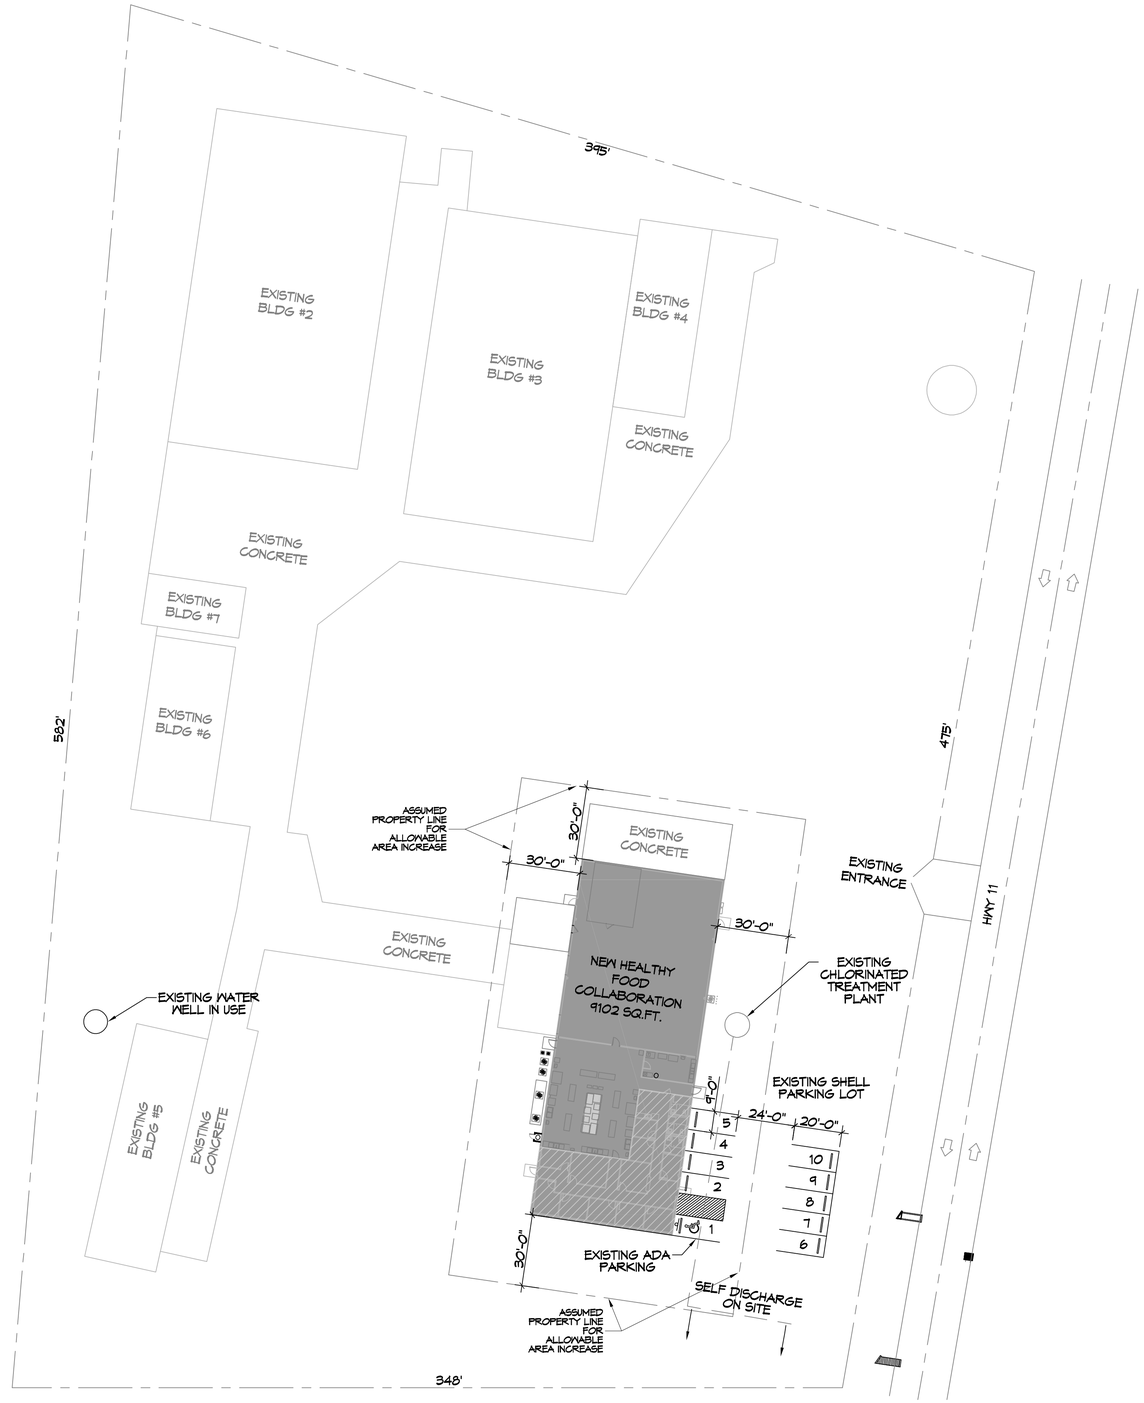

2 SITE PLAN
SCALE: 1" = 30'

PLANING

ZONED H-1
HIGHWAY COMMERCIAL

FLOOD ZONE

ZONE "X"

BUILDING ELEVATION

BASE FLOOD ELEVATION = X'

SITE LIGHTING

EXTERIOR LIGHTING SHALL BE SHADED OR INWARDLY DIRECTED IN SUCH A MANNER SO THAT NO DIRECT LIGHTING OR GLARE BE CAST BEYOND THE PROPERTY LINE. THE INTENSITY OF SUCH LIGHTING SHALL NOT EXCEED ONE FOOT CANDLE AS MEASURED AT THE ABUTTING PROPERTY LINE.

DAMMON ENGINEERING, INC.
LOUISIANA & MISSISSIPPI
www.dammonengineering.com
info@dammonengineering.com
PH: 985.649.5832
Chief Engineer: Brian Mistich, PE
5540 Classen Trail
Slidell, LA 70458

#	DESCRIPTION	DATE

REVISIONS

STATE OF LOUISIANA
BRIAN A. MISTICH
License No. 30187
PROFESSIONAL ENGINEER

NEW FOOD DISTRIBUTION
HEALTHY SCHOOL FOOD COLLABORATIVE

6227I HWY 11
PEARL RIVER, LOUISIANA 70452

JOB No: 2444 DATE: 11-24-2021
DRAWN BY: CKD CHECKED BY: KJK

The drawings and specifications contained herein are the property of Dammon Engineering, and shall not be reused on other projects or extended to other projects for which they have not been prepared and approved without written consent of Dammon Engineering. Visual contact with these drawings and specifications shall constitute prima facie evidence of acceptance of these restrictions.

SHEET TITLE:
SITE PLAN

DRAWING NUMBER:
C100

SHEET No: 2 of 9

FILE NAME: J:\- RESTAURANT\448 - Healthy School Food Collaborative Southern\WORKING DWGS\C100 - SITE PLAN.dwg PLOT DATE & TIME: Monday, November 29, 2021 4:05:54 PM