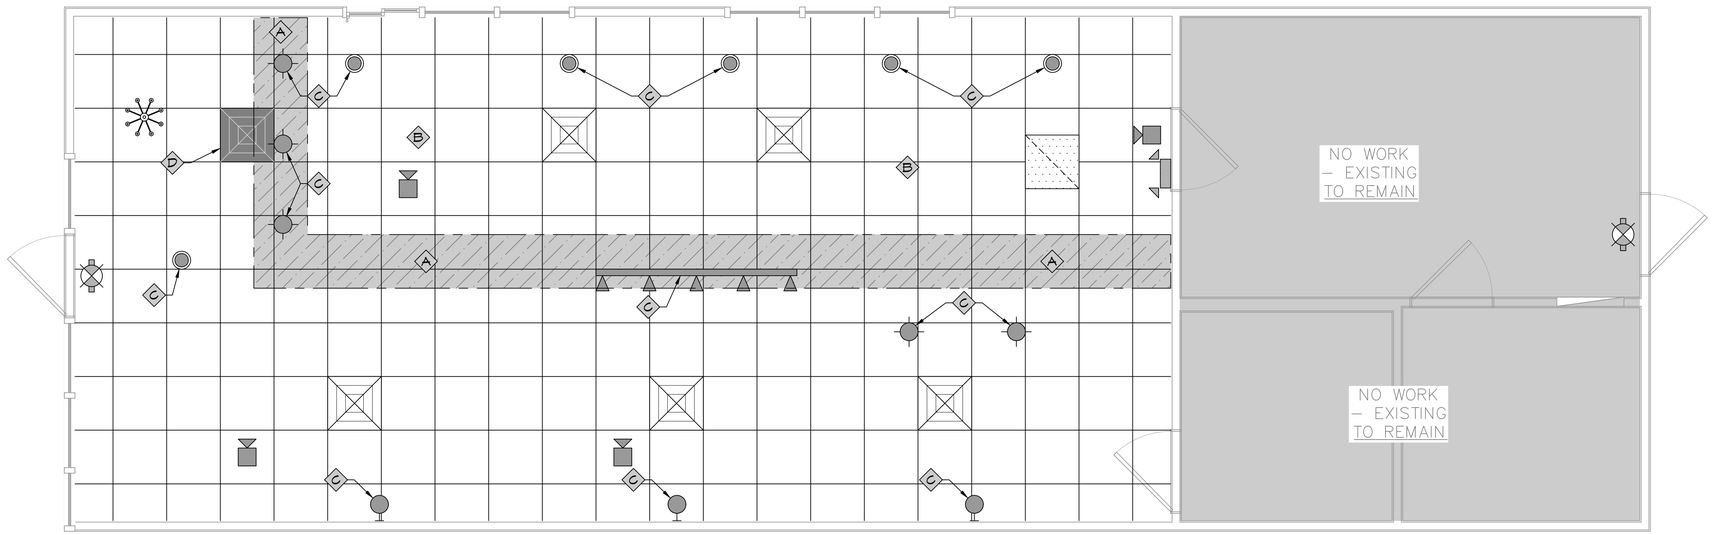

3 EXISTING DEMO REFLECTED CEILING PLAN
SCALE: 3/8" = 1'-0"

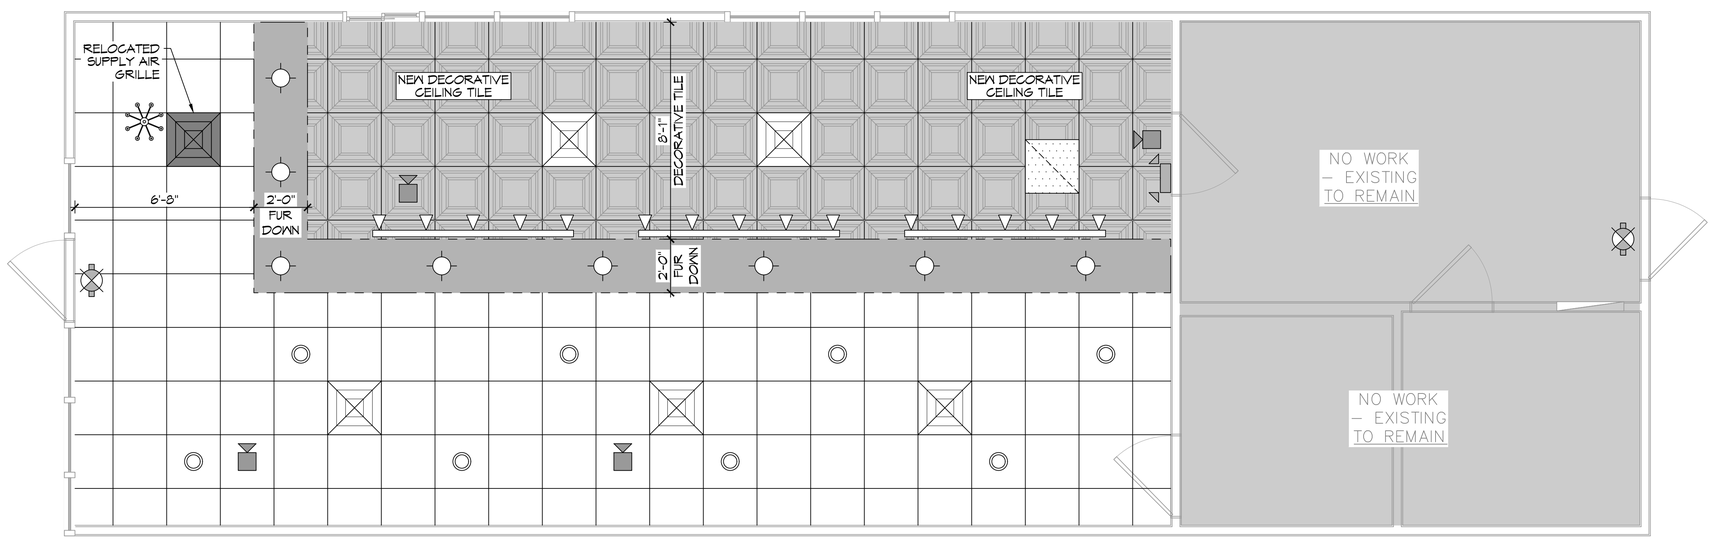

4 NEW REFLECTED CEILING PLAN
SCALE: 3/8" = 1'-0"

REFLECTED CEILING LEGEND

- EXISTING 2X2 CEILING TILE
- NEW 2x2 DECORATIVE CEILING TILE
- NEW FUR DOWN
- EXISTING SECURITY CAMERA - TO REMAIN
- EXISTING EXIT LIGHT - TO REMAIN
- EXISTING EMERGENCY LIGHT - TO REMAIN
- EXISTING DECORATIVE LIGHT - TO REMAIN
- EXISTING WALL SCONCE
- EXISTING CAN LIGHT
- NEW CAN LIGHT
- EXISTING PENDANT LIGHT
- NEW PENDANT LIGHT
- EXISTING TRACK LIGHT
- NEW TRACK LIGHT
- EXISTING RETURN AIR GRILLE - TO REMAIN
- EXISTING SUPPLY AIR GRILLE - TO REMAIN
- EXISTING SUPPLY AIR GRILLE - TO BE RELOCATED
- EXISTING SUPPLY AIR GRILLE - NEW LOCATION

DEMO LEGEND

- A — DEMO CEILING TILE FOR NEW FUR DOWN
- B — DEMO CEILING TILE FOR NEW DECORATIVE TILE
- C — DEMO LIGHT FIXTURE
- D — RELOCATE SUPPLY AIR GRILLE - TO ACCOMMODATE FOR FUR DOWN

DAMMON ENGINEERING, INC.
LOUISIANA & MISSISSIPPI
www.dammonengineering.com
info@dammonengineering.com
PH: 985.649.5832
Chief Engineer: Brian Mistich, PE
5545 Lakeshore Trail
Slidell, LA 70458

REVISIONS

#	DESCRIPTION	DATE

SEAL:

DENTAL OFFICE
PJ'S COFFEE
2040 GAUSE BLVD.
SLIDELL, LA 70461

JOB No:	2461
DATE:	08-03-2022
DRAWN BY:	TNT
CHECKED BY:	JMS

All drawings, specifications, plans, designs, ideas, and arrangements shown or described herein are the property of Dammon Engineering, and are not to be used for any other project, for others, or for future use on projects by Dammon Engineering without written consent of Dammon Engineering. These drawings and specifications are the property of Dammon Engineering and are to be returned on request.

SHEET TITLE:
REFLECTED CEILING PLAN

DRAWING NUMBER:
A102

SHEET No: 5 of 11