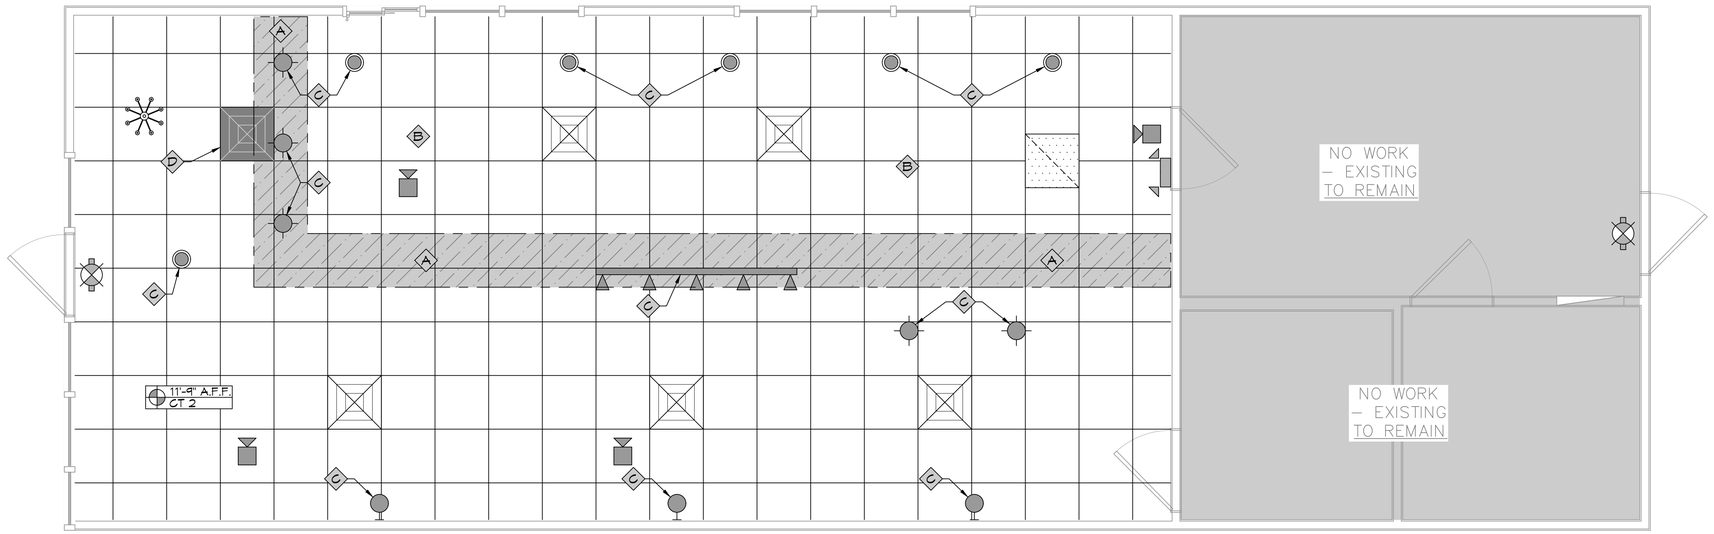

3 EXISTING DEMO REFLECTED CEILING PLAN

SCALE: 3/8" = 1'-0"

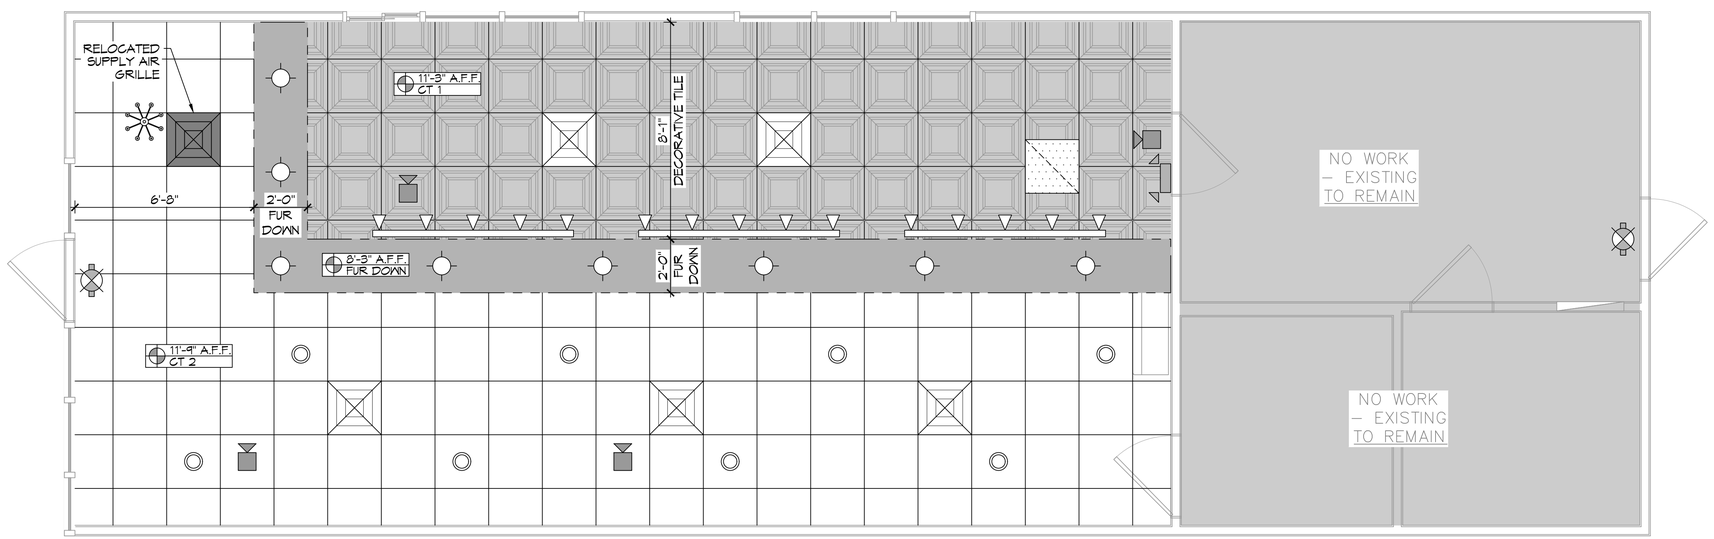

4 NEW REFLECTED CEILING PLAN

SCALE: 3/8" = 1'-0"

REFLECTED CEILING LEGEND

- EXISTING 2X2 CEILING TILE
- NEW 2x2 DECORATIVE CEILING TILE
- NEW FUR DOWN
- EXISTING SECURITY CAMERA - TO REMAIN
- EXISTING EXIT LIGHT - TO REMAIN
- EXISTING EMERGENCY LIGHT - TO REMAIN
- EXISTING DECORATIVE LIGHT - TO REMAIN
- EXISTING WALL SCONCE
- EXISTING CAN LIGHT
- NEW CAN LIGHT
- EXISTING PENDANT LIGHT
- NEW PENDANT LIGHT
- EXISTING TRACK LIGHT
- NEW TRACK LIGHT
- EXISTING RETURN AIR GRILLE - TO REMAIN
- EXISTING SUPPLY AIR GRILLE - TO REMAIN
- EXISTING SUPPLY AIR GRILLE - TO BE RELOCATED
- EXISTING SUPPLY AIR GRILLE - NEW LOCATION

DEMO LEGEND

- A — DEMO CEILING TILE FOR NEW FUR DOWN
- B — DEMO CEILING TILE FOR NEW DECORATIVE TILE
- C — DEMO LIGHT FIXTURE
- D — RELOCATE SUPPLY AIR GRILLE - TO ACCOMMODATE FOR FUR DOWN

DAMMON ENGINEERING, INC.
LOUISIANA & MISSISSIPPI
www.dammonengineering.com
info@dammonengineering.com
PH: 985.649.5832
Chief Engineer: Brian Mistich, PE
5647 Jackson Trail
Slidell, LA 70458

#	DESCRIPTION	DATE
	REVISIONS	

SEAL:

DENTAL OFFICE
PJ'S COFFEE
2040 GAUSE BLVD.
SLIDELL, LA 70461

JOB No:	2461
DATE:	10-13-2022
DRAWN BY:	TNT
CHECKED BY:	JMS

All drawings, specifications, plans, designs, ideas, and arrangements shown or described herein are the property of Dammon Engineering, and are not to be used for any purpose except those specifically agreed to in writing by Dammon Engineering. All rights are reserved by Dammon Engineering. Copyright 2022. No work is to have been prepared and furnished without written consent of Dammon Engineering. Visual contact with these drawings shall constitute conclusive evidence of acceptance of these restrictions.

SHEET TITLE:
REFLECTED CEILING PLAN

DRAWING NUMBER:
A102

SHEET No: 2 of 5

FILE NAME: J:\-BESTRAMM\2461 - PJ's Coffee 2040 Gause Blvd\Drawings\Current Drawings\A102 - Reflected Ceiling Plan.dwg PLOT DATE & TIME: Thursday, October 13, 2022 2:15:43 PM