


## 4 EXISTING DEMO REFLECTED CEILING PLAN

SCALE: 3/8" = 1'-0"

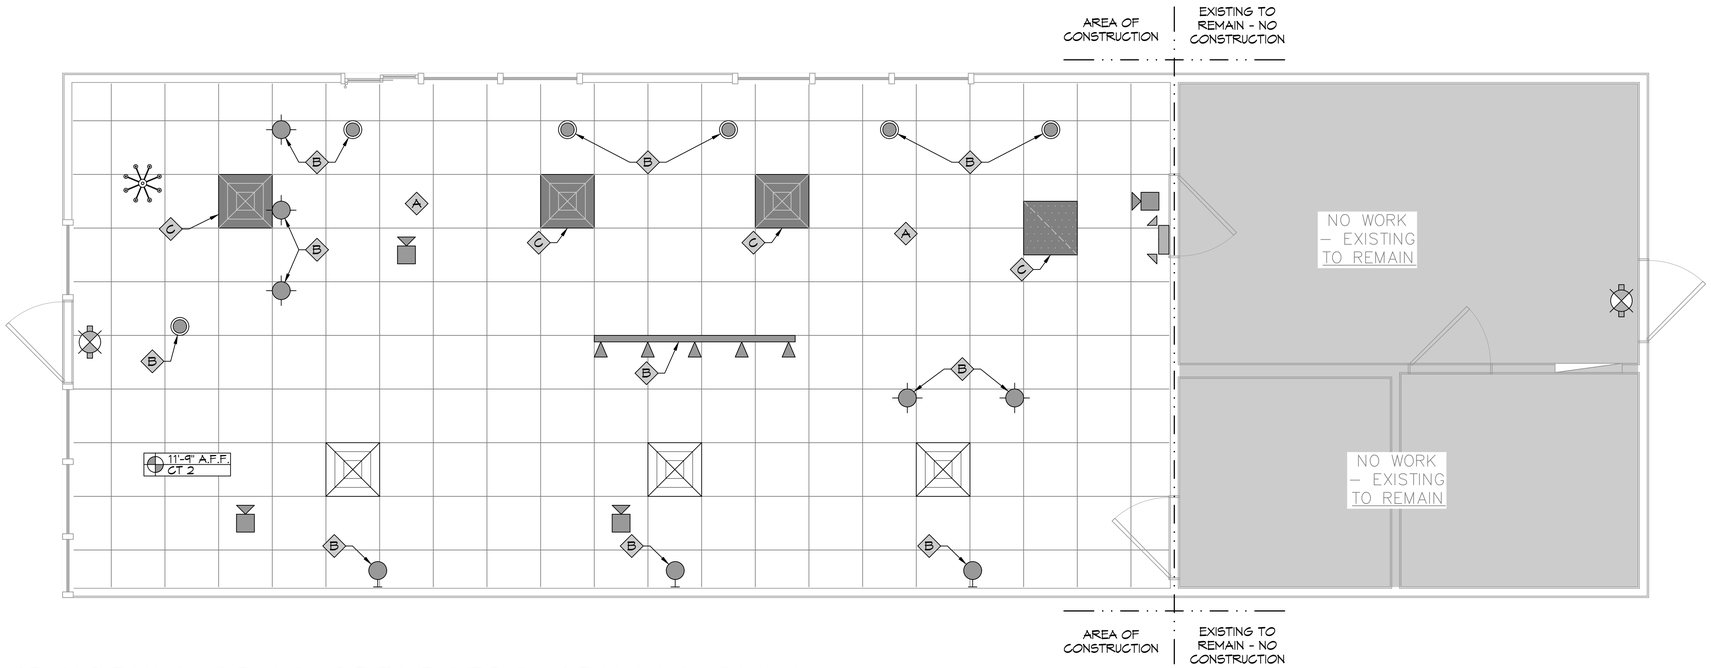


## 5 NEW REFLECTED CEILING PLAN

SCALE: 3/8" = 1'-0"

## REFLECTED CEILING LEGEND

- EXISTING 2X2 CEILING TILE
- NEW 2x2 DECORATIVE CEILING TILE
- NEW FUR DOWN
- EXISTING SECURITY CAMERA - TO REMAIN
- EXISTING EXIT LIGHT - TO REMAIN
- EXISTING EMERGENCY LIGHT - TO REMAIN
- EXISTING DECORATIVE LIGHT - TO REMAIN
- EXISTING WALL SCONCE
- EXISTING CAN LIGHT
- NEW CAN LIGHT
- EXISTING PENDANT LIGHT
- NEW PENDANT LIGHT
- EXISTING TRACK LIGHT
- NEW TRACK LIGHT
- EXISTING RETURN AIR GRILLE - TO REMAIN
- EXISTING SUPPLY AIR GRILLE - TO REMAIN
- EXISTING SUPPLY AIR GRILLE - TO BE RELOCATED
- EXISTING SUPPLY AIR GRILLE - NEW LOCATION
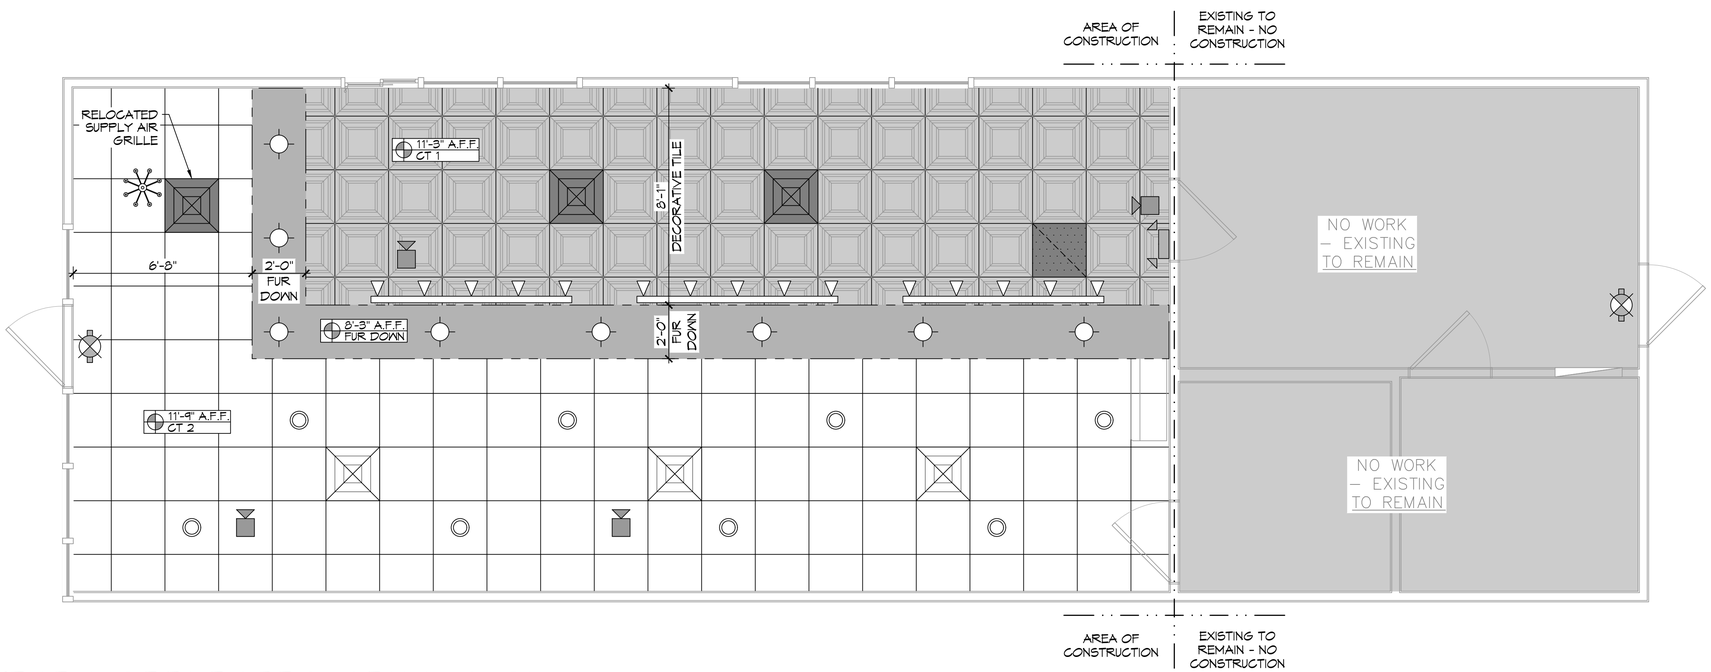
## DEMO LEGEND

- A — DEMO CEILING TILE FOR NEW DECORATIVE TILE
- B — DEMO LIGHT FIXTURE
- C — RELOCATE SUPPLY/RETURN AIR GRILLE - SEE MECHANICAL PLAN

DAMMON ENGINEERING, INC.
LOUISIANA & MISSISSIPPI
www.dammonengineering.com
info@dammonengineering.com
PH: 985.649.5832
Chief Engineer: Brian Mistich, PE
5647 Highway 190 East
Suite 1
Slidell, LA 70458

| # | DESCRIPTION | DATE |
|---|---|---|
| | REVISIONS | |

SEAL:

RENOVATION
PJ'S COFFEE
2040 GAUSE BLVD.
SLIDELL, LA 70461

| | |
|---|---|
| JOB No: | 2461 |
| DATE: | 10-18-2022 |
| DRAWN BY: | TNT |
| CHECKED BY: | JMS |

All ideas, designs, arrangements and plans indicated or represented by this drawing, are and shall remain the property of Dammon Engineering, and shall not be used in other work and not be disclosed to other persons or firms without written permission. Visitors to the site may not copy any portion of the project for which this drawing has been prepared and developed without written consent of Dammon Engineering. Visitors to the site agree to hold Dammon Engineering harmless from any claim resulting from such unauthorized use.

SHEET TITLE:
REFLECTED CEILING PLAN

DRAWING NUMBER:
A102

SHEET No: 4 of 5

FILE NAME: J:\- RESTAURANT\2461 - PJ's Coffee 2040 Gause Blvd\Drawings\Current Drawings\A102 - Reflected Ceiling Plan.dwg PLOT DATE & TIME: Monday, October 24, 2022 7:48:47 AM