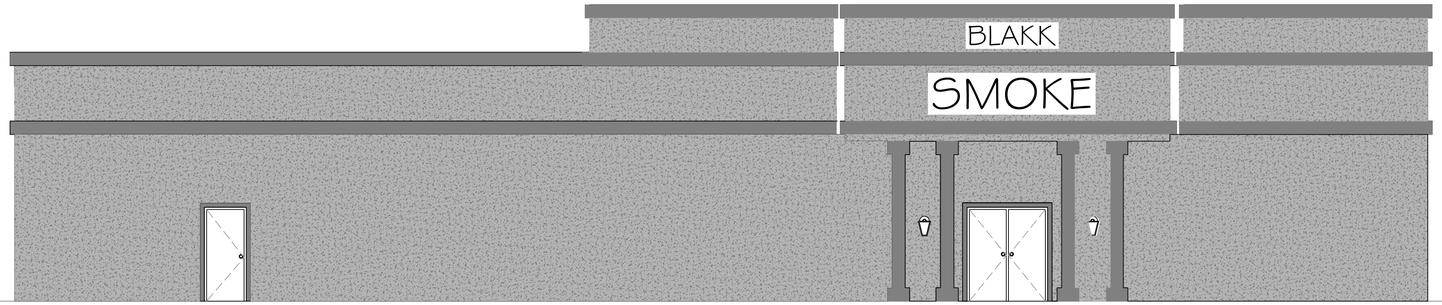

4 FRONT ELEVATION PLAN
SCALE: 3/16"= 1'-0"

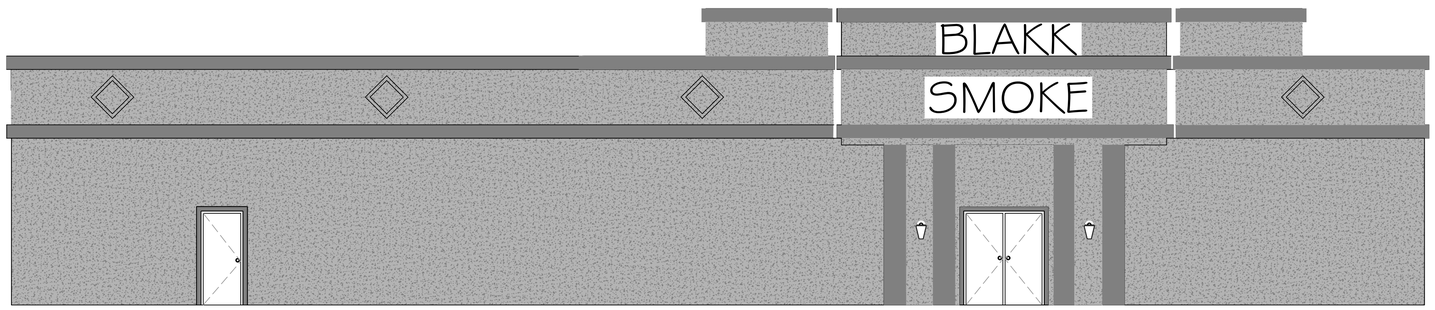

4 FRONT ELEVATION PLAN
SCALE: 3/16"= 1'-0"

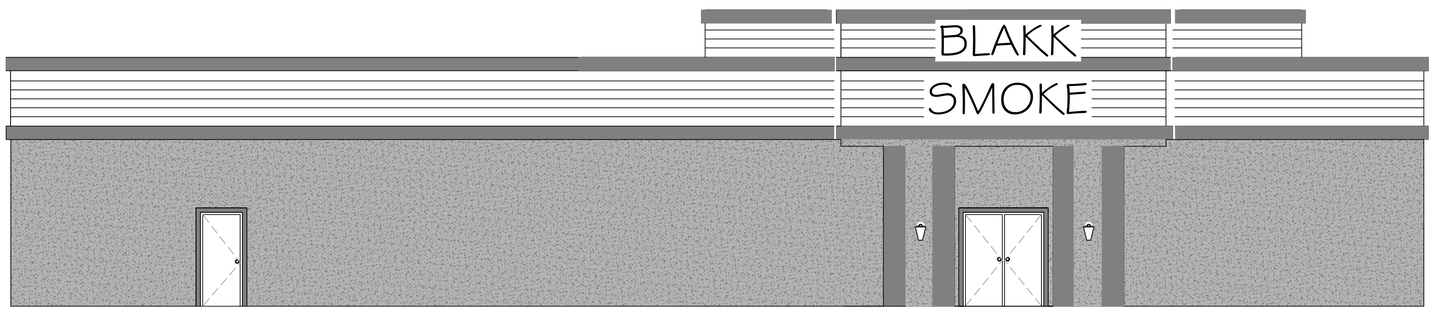

4 FRONT ELEVATION PLAN
SCALE: 3/16"= 1'-0"

DAMMON ENGINEERING, INC.
LOUISIANA & MISSISSIPPI
www.dammonengineering.com
info@dammonengineering.com
PH: 985.649.5832
Chief Engineer: Brian Mistich, PE
554 Old Spanish Trail
Slidell, LA 70458

#	DESCRIPTION	DATE

REVISIONS

SEAL:

NEW LOUNGE RESTAURANT
THE BLAKK LOUNGE RESTAURANT AND BAR
2504 OLD SPANISH TRAIL,
SLIDELL, LA 70461

JOB No: 2464 | DATE: 03/02/2023
DRAWN BY: CKD | CHECKED BY: JMS

The data drawings and specifications, designs and arrangements represented thereto are and shall remain the property of Dammon Engineering and no part thereof shall be copied, disclosed to others or used in connection with any work or project other than the specified project for which they are prepared and/or delivered, and upon request all copies shall be returned promptly. Dammon Engineering, Inc. Please contact this office if anything of questionable nature comes up in the plans or specifications. Dammon Engineering, Inc. 554 Old Spanish Trail Slidell, LA 70458 (985) 649-5832

SHEET TITLE:
BUILDING ELEVATIONS

DRAWING NUMBER:
A102

SHEET No: 6 of 15