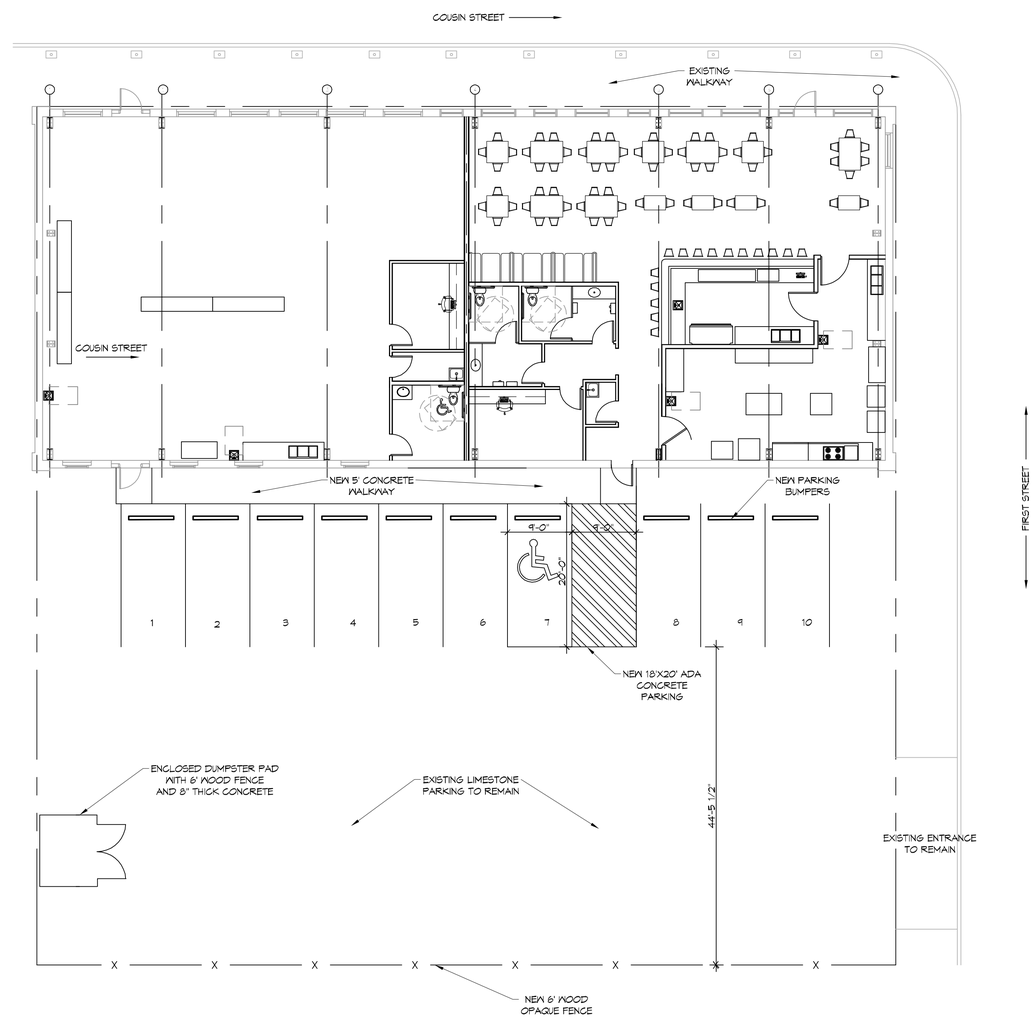

N

1 SITE PLAN

SCALE: 1"=10'-0"

DAMMON ENGINEERING, INC.
LOUISIANA & MISSISSIPPI

Chief Engineer: Brian Mistich, PE
554 Old Spanish Trail
Slidell, LA 70458

www.dammonengineering.com
info@dammonengineering.com
PH: 985.649.5832

#	DESCRIPTION	DATE

REVISIONS

SEAL:

NEW RESTAURANT
OLD TOWN PIZZA COMPANY
227 COUSIN STREET
SUITE B
SLIDELL, LA. 70458

JOB No:	2331	DATE:	11-08-17
DRAWN BY:	CKD	CHECKED BY:	CKD

This plan is the only one which contains original and proprietary information developed by Dammon Engineering, and as such, Dammon shall be deemed the author and retain the property of Dammon Engineering, and as such, Dammon shall be deemed the author and retain the property of Dammon Engineering. Any other use of this plan, in whole or in part, without the express written consent of Dammon Engineering, is prohibited. Dammon Engineering, Inc. shall not be responsible for any modifications made to this plan without the express written consent of Dammon Engineering. Please contact us for more information on specifications and construction.

SHEET TITLE:
SITE PLAN

DRAWING NUMBER:
C101

SHEET No: 3 of # 15

FILE NAME: J:\C - RESTAURANT\2331 - Old Town Pizza Company\Drawings\Current Drawings\C101 - Site Plan.dwg PLOT DATE & TIME: Thursday, November 9, 2017 1:23:19 PM

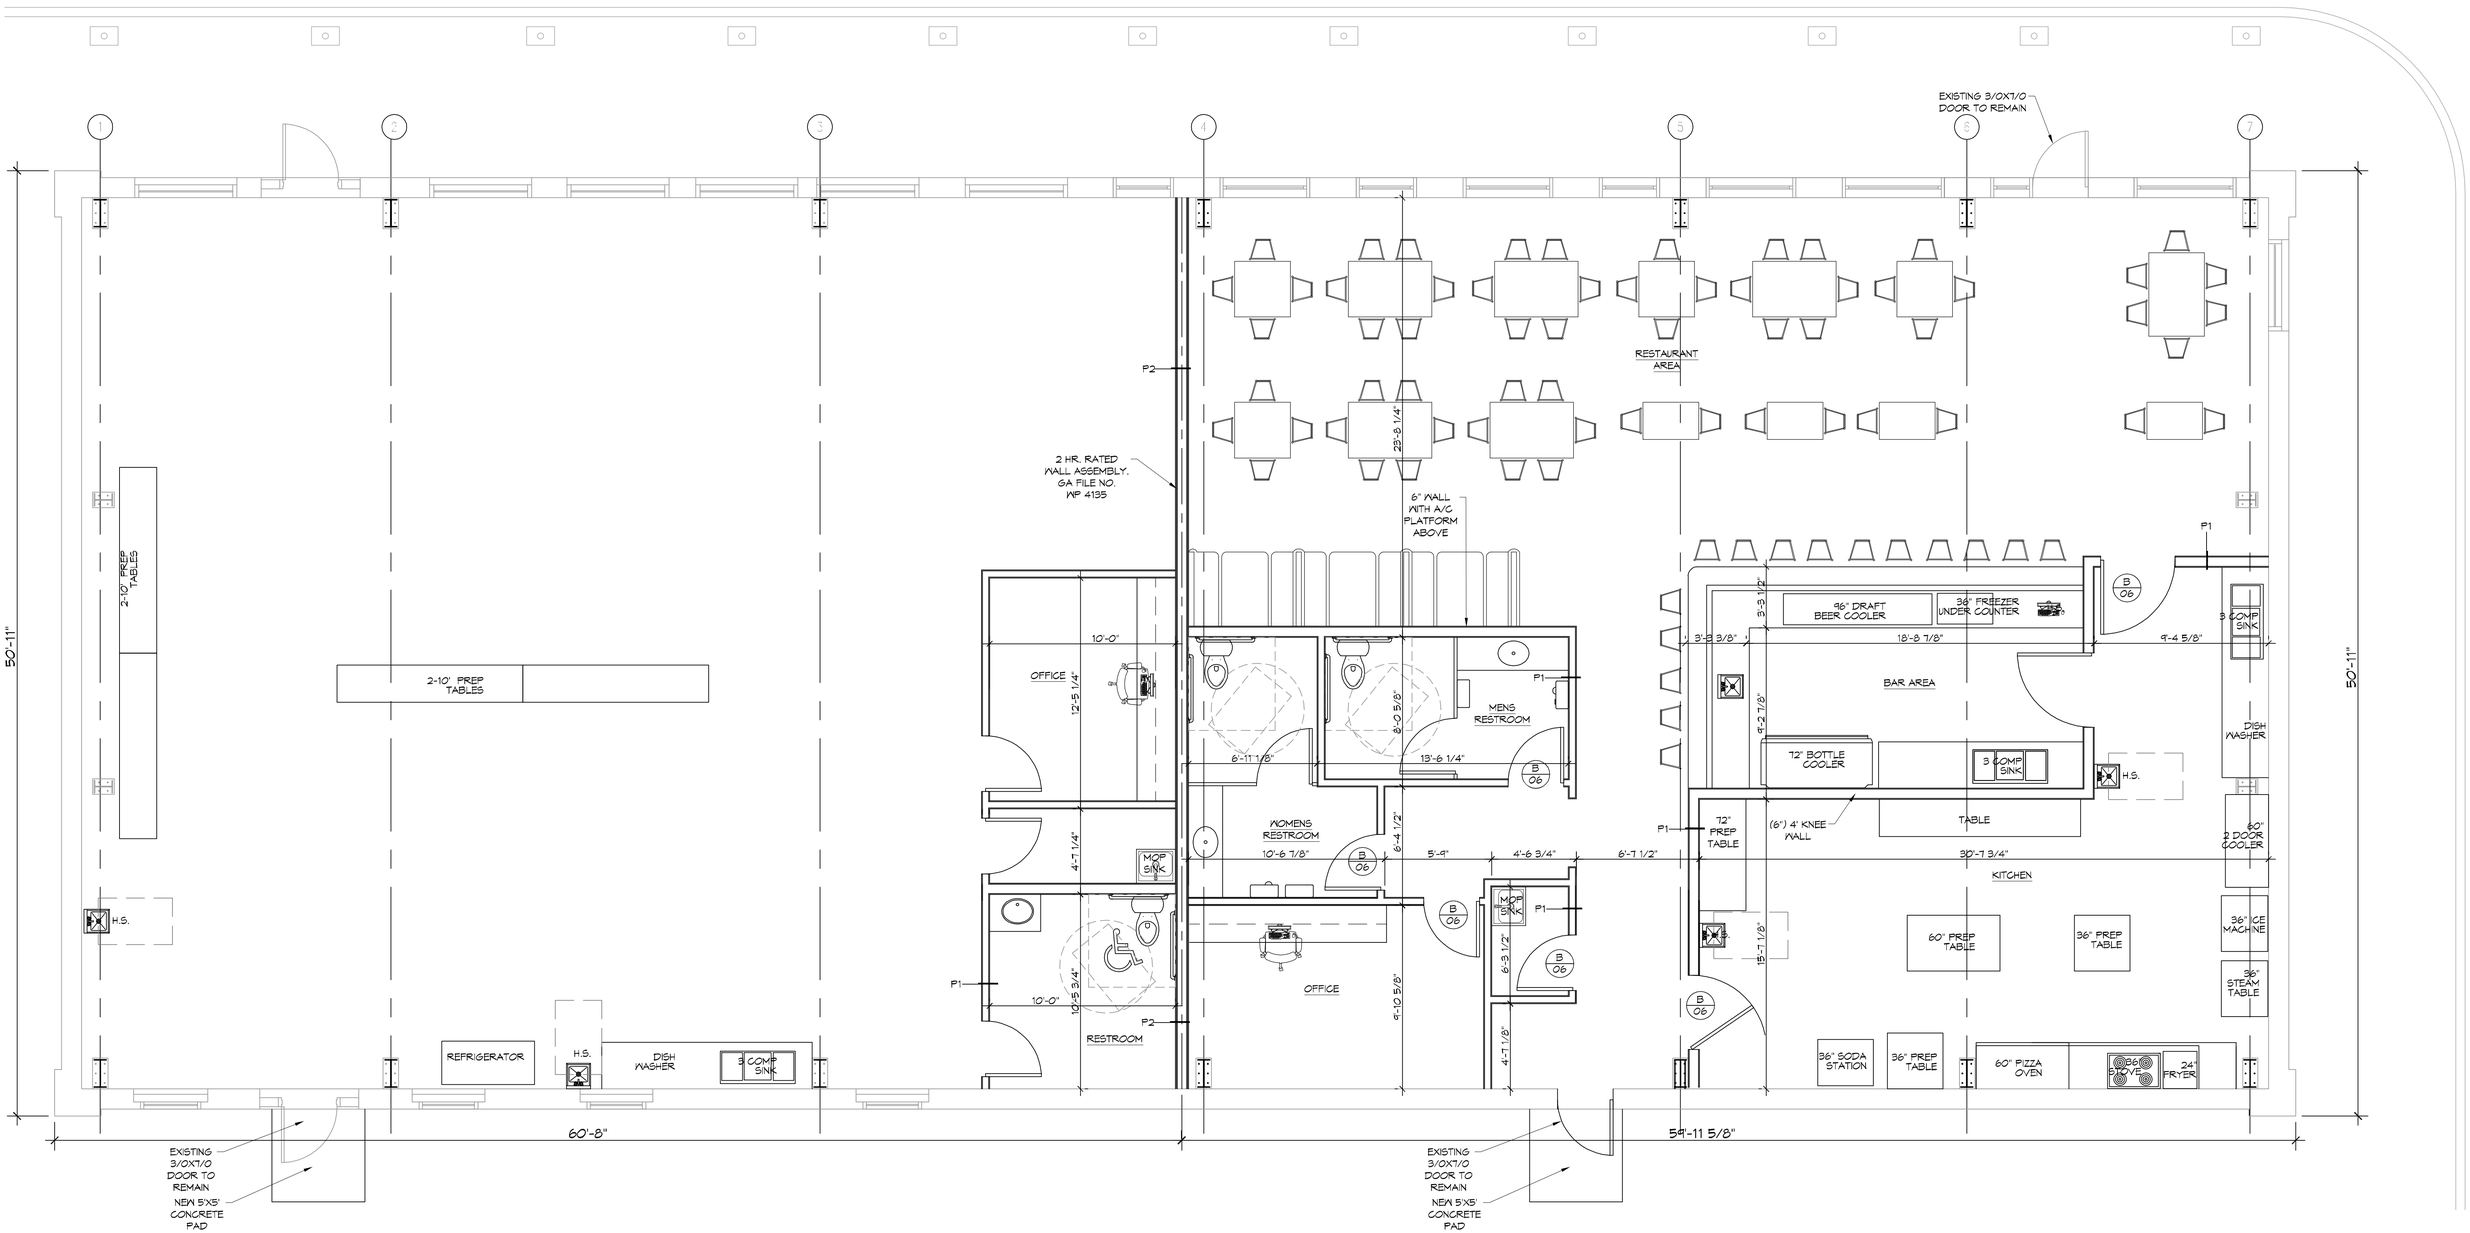
EXISTING 3/0X7/0 DOOR TO REMAIN
RESTAURANT AREA
29'-8 1/4"
2 HR. RATED WALL ASSEMBLY. GA FILE NO. WP 4135
6" WALL WITH A/C PLATFORM ABOVE
2-10' PREP TABLES
2-10' PREP TABLES
H.S.
OFFICE
10'-0"
12'-5 1/4"
4'-7 1/4"
MOP SINK
10'-5 3/4"
10'-0"
RESTROOM
MENS RESTROOM
6'-0 5/8"
6'-11 1/8"
13'-6 1/4"
WOMENS RESTROOM
10'-6 7/8"
6'-4 1/2"
5'-9"
4'-6 3/4"
6'-7 1/2"
OFFICE
6'-10 5/8"
6'-3 1/2"
4'-7 1/8"
96" DRAFT BEER COOLER
36" FREEZER UNDER COUNTER
3'-3 1/2"
3'-3 3/8"
18'-8 7/8"
9'-4 5/8"
BAR AREA
4'-2 7/8"
72" BOTTLE COOLER
3 COMP SINK
(6') 4' KNEE WALL
TABLE
72" PREP TABLE
30'-7 3/4"
KITCHEN
15'-7 1/8"
60" PREP TABLE
36" PREP TABLE
36" SODA STATION
36" PREP TABLE
60" PIZZA OVEN
36" STOVE
24" FRYER
3 COMP SINK
DISH WASHER
60" 2 DOOR COOLER
36" ICE MACHINE
36" STEAM TABLE
REFRIGERATOR
DISH WASHER
3 COMP SINK
50'-11"
60'-8"
54'-11 5/8"
EXISTING 3/0X7/0 DOOR TO REMAIN
NEW 5'X5' CONCRETE PAD
EXISTING 3/0X7/0 DOOR TO REMAIN
NEW 5'X5' CONCRETE PAD