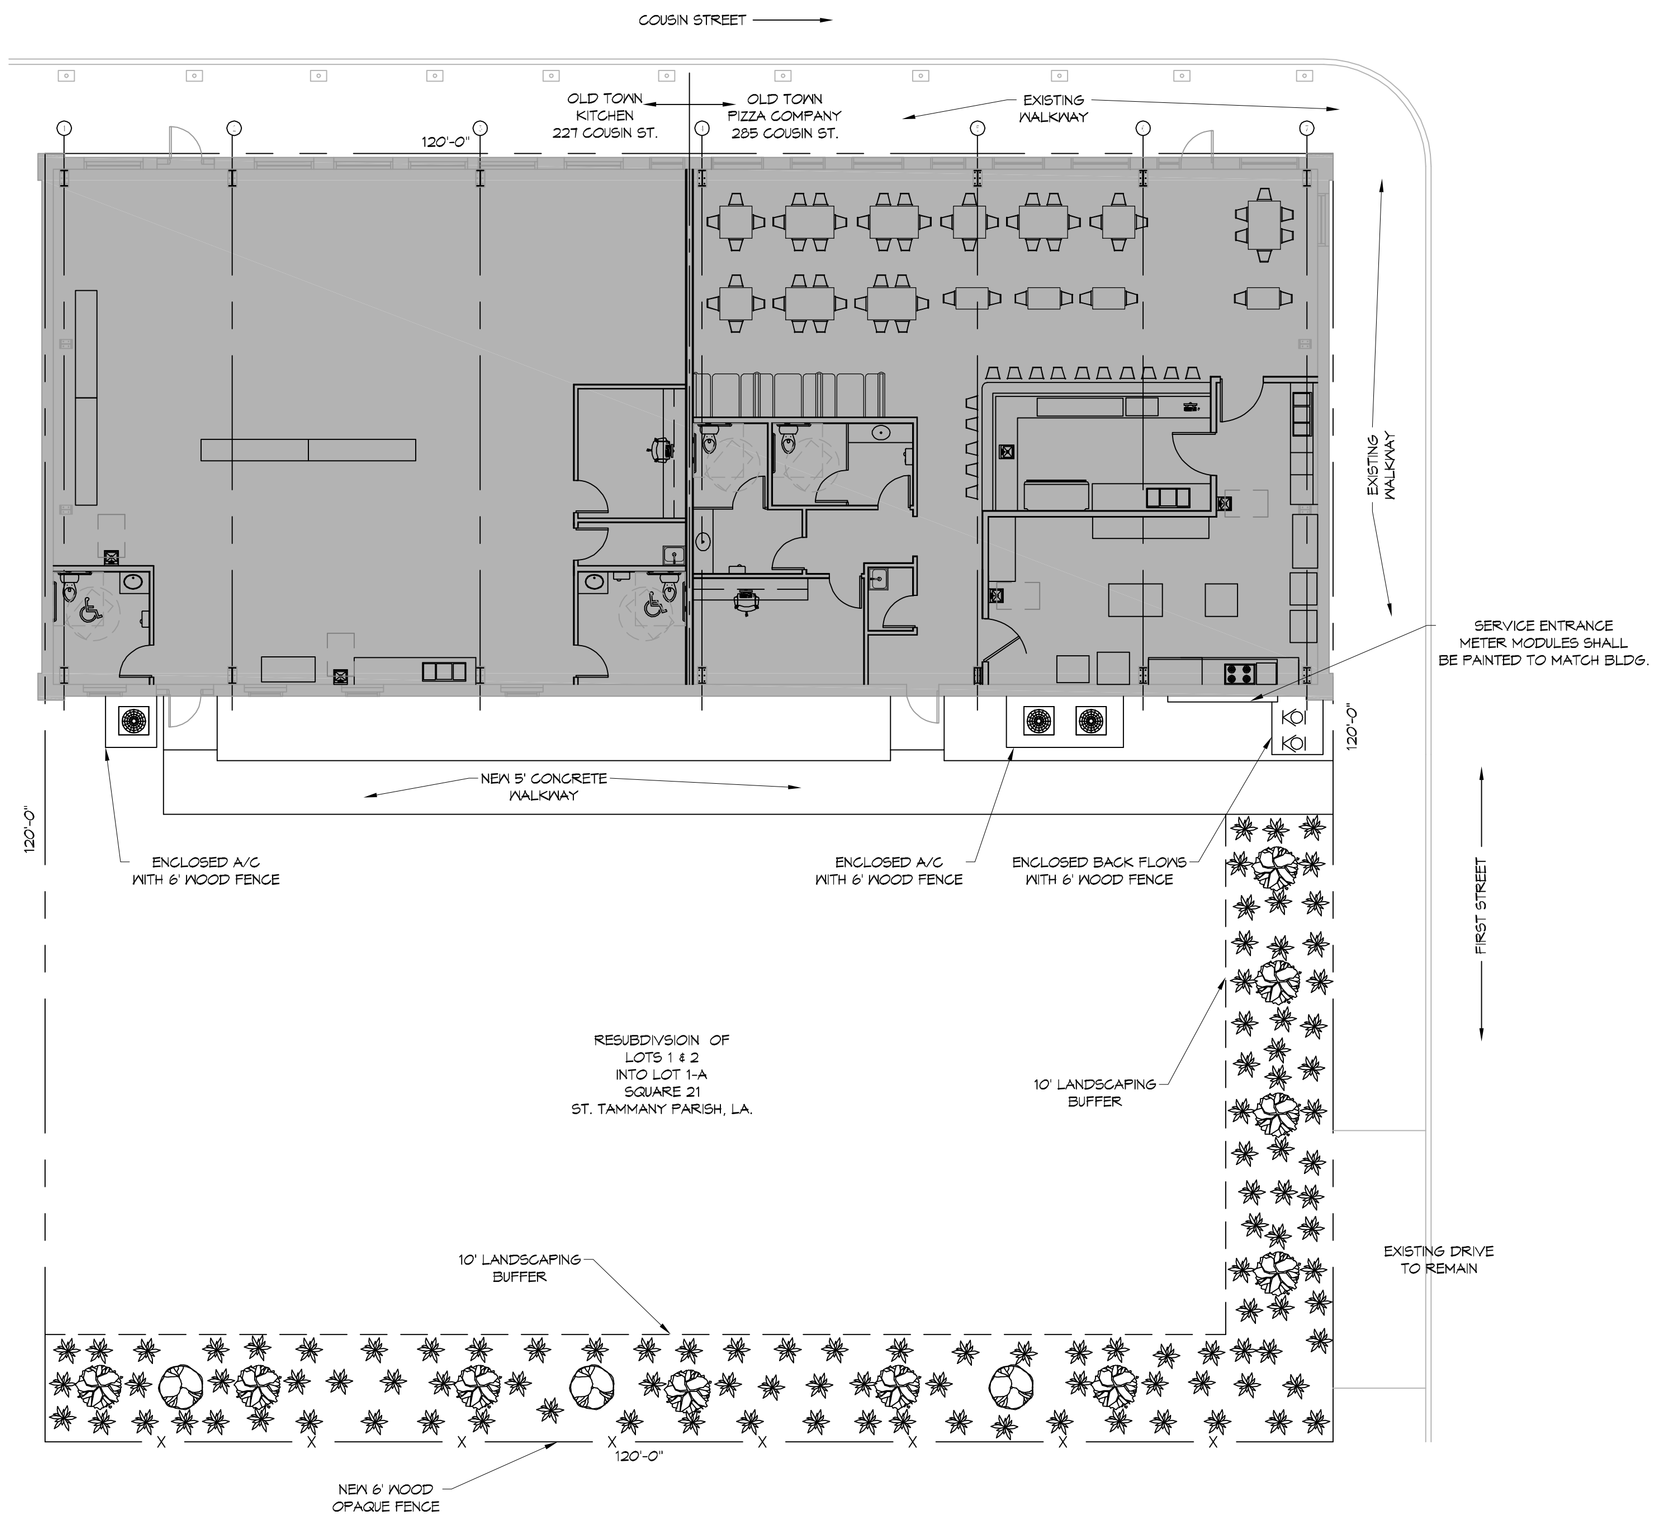

1 SITE PLAN
SCALE: 1"=10'-0"

LANDSCAPING LEGEND

- RED MAPPLE
  ALL CLASS "A" TREES, AT THE TIME OF PLANTING, SHALL HAVE A MINIMUM CALIPER OF AT LEAST 2" TO 2 1/2", MEASURED SIX (8") INCHES ABOVE THE ROOT BALL, AND A MINIMUM HEIGHT OF 10-12 FEET.

- CAMELLIA
  ALL CLASS "B" TREES AND ALL TREES, OTHER THAN CLASS "A" TREES, AT THE TIME OF PLANTING, SHALL HAVE A MINIMUM CALIPER OF AT LEAST ONE AND ONE HALF (1-1/2) INCHES MEASURED (6") SIX INCHES ABOVE THE ROOT BALL AND A MINIMUM HEIGHT OF 8 TO 10 FEET.

- AZALEA
  SHRUB: A RELATIVELY LOW-GROWING BUSHY PLANT, USUALLY WITH WOODY STEMS. FOR THE PURPOSE OF THIS DEFINITION, GROUND COVER, TREES AND ANNUALS ARE NOT CONSIDERED SHRUBS. ALL SHRUBS, AT THE TIME OF PLANTING, SHALL HAVE A MINIMUM HEIGHT OF TWO (2) FEET.

NOTE; ALL TREES & SHRUBS TO BE MULCHED W/3" DEPTH, ALL OTHER AREAS TO BE COVERED IN LIVE GROUND COVER/SEED OR SOD.

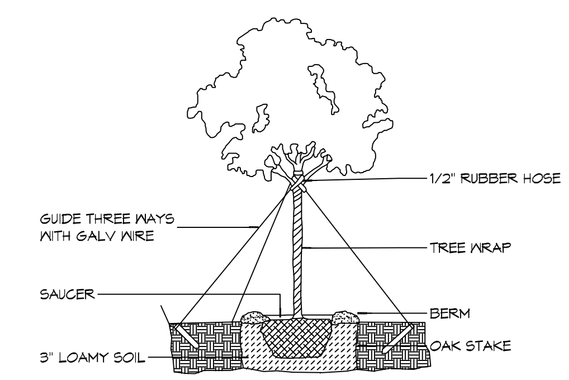

NOTE:
ALWAYS PLANT EQUAL TO OR 1" - 2" ABOVE GROUND.

C TYPICAL TREE PLANTING

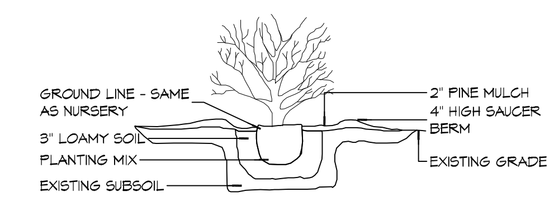

B TYPICAL SHRUB PLANTING

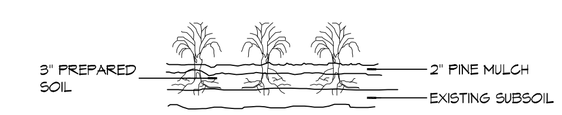

A GROUND COVER

1 DETAILS
SCALE: NTS

DAMMON ENGINEERING, INC.
LOUISIANA & MISSISSIPPI
www.dammonengineering.com
info@dammonengineering.com
PH: 985.649.5832
Chief Engineer: Brian Mistich, PE
554 Old Spanish Trail
Slidell, LA 70458

#	DESCRIPTION	DATE

REVISIONS

SEAL:

NEW RESTAURANT
OLD TOWN PIZZA COMPANY
285 COUSIN STREET
SLIDELL, LA 70458

JOB No:	2391	DATE:	11-21-17
DRAWN BY:	CKD	CHECKED BY:	CKD

This plan is the sole property of Dammon Engineering, and no part thereof shall be used, reproduced or transmitted in any form or by any means without the prior written permission of Dammon Engineering. Field verify all dimensions, elevations and conditions before construction. Do not scale drawings. Report any discrepancies to the Engineer.

SHEET TITLE:
SITE PLAN

DRAWING NUMBER:
L101

SHEET No: 3 of # 9

FILE NAME: J:\Jc_RESTAURANT\2391 - Old Town Pizza Company\Drawings\Current Drawings\L101 - LANDSCAPING Plot.dwg PLOT DATE & TIME: Wednesday, December 20, 2017 8:30:30 AM