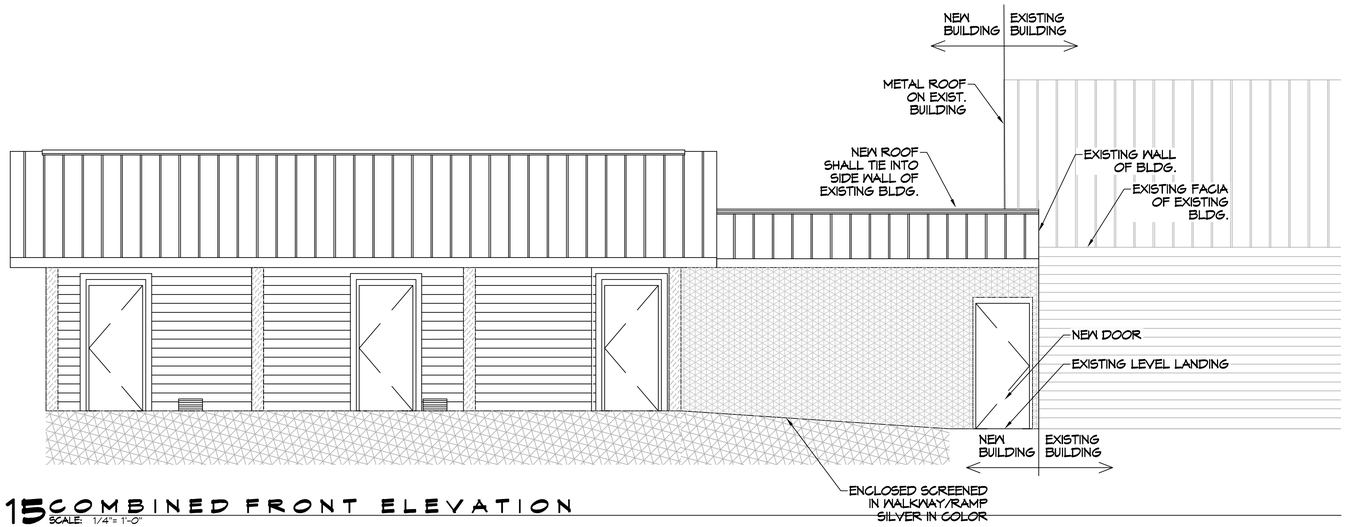

15 COMBINED FRONT ELEVATION
SCALE: 1/4"= 1'-0"

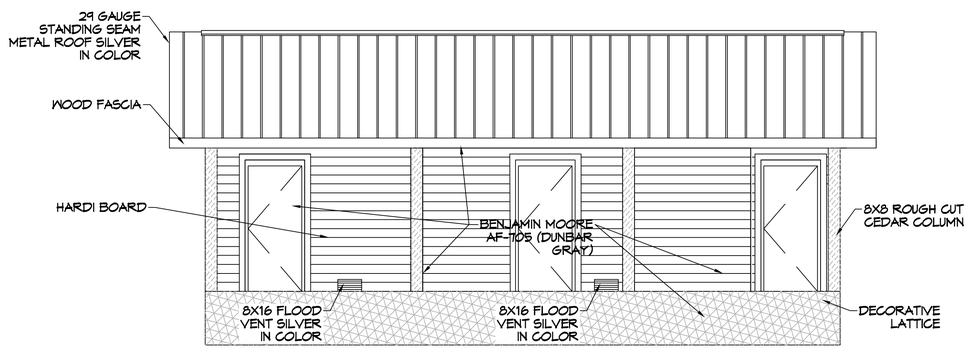

16 FRONT ELEVATION
SCALE: 1/4"= 1'-0"

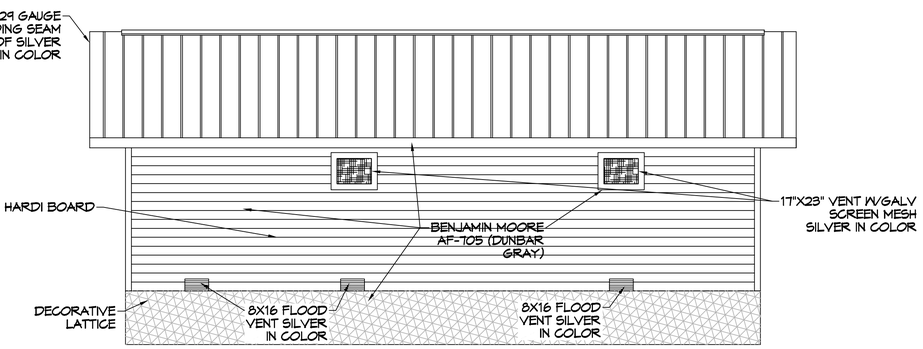

17 REAR ELEVATION
SCALE: 1/4"= 1'-0"

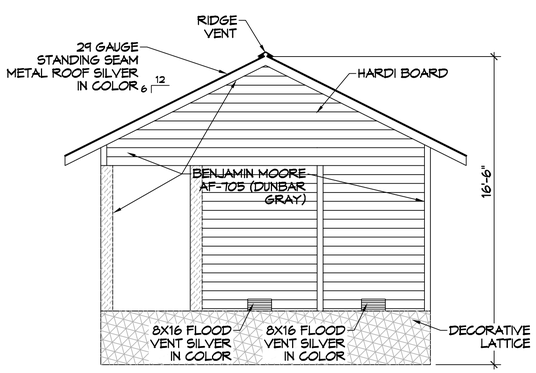

18 RIGHT ELEVATION
SCALE: 1/4"= 1'-0"

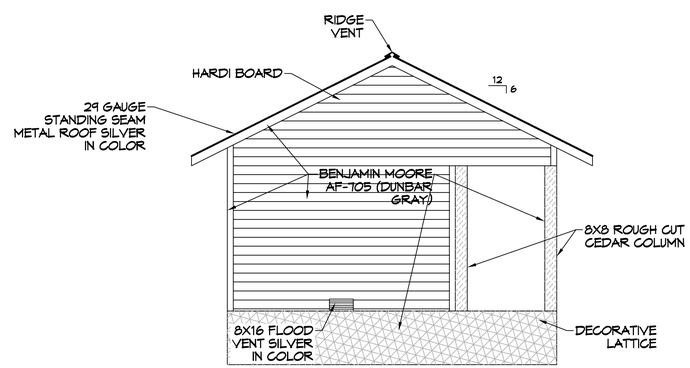

19 LEFT ELEVATION
SCALE: 1/4"= 1'-0"

DAMMON ENGINEERING, INC.
LOUISIANA & MISSISSIPPI
www.dammonengineering.com
info@dammonengineering.com
PH: 985.649.5832
Chief Engineer: Brian Mistich, PE
554 Olympic Trail
Slidell, LA 70458

#	DESCRIPTION	DATE

REVISIONS

STATE OF LOUISIANA
BRIAN A. MISTICH
License No. 30187
PROFESSIONAL ENGINEER

NEW RESTROOMS
PALMETTOS ON THE BAYOU
1901 BAYOU LN.
SLIDELL, LA 70458

JOB No:	2024
DATE:	05-24-2025
DRAWN BY:	CKD
CHECKED BY:	JMS

THIS DRAWING IS THE PROPERTY OF DAMMON ENGINEERING, INC. AND MUST BE RETURNED UPON REQUEST. THIS DRAWING MAY NOT BE REPRODUCED OR USED FOR ANY OTHER PURPOSE OR PROJECT WITHOUT WRITTEN PERMISSION OF DAMMON ENGINEERING, INC. ANY AND ALL RIGHTS ARE RESERVED.

SHEET TITLE:
BUILDING ELEVATIONS

DRAWING NUMBER:
A102

SHEET No: 7 of 9

FILE NAME: J:\--- RESTAURANT\Palmettos Restaurant, Duty Station\Wood Frame Bathrooms\Current Drawings\A102 - Elevation Plan.dwg DATE & TIME: Wednesday, June 18, 2025 1:27:05 PM