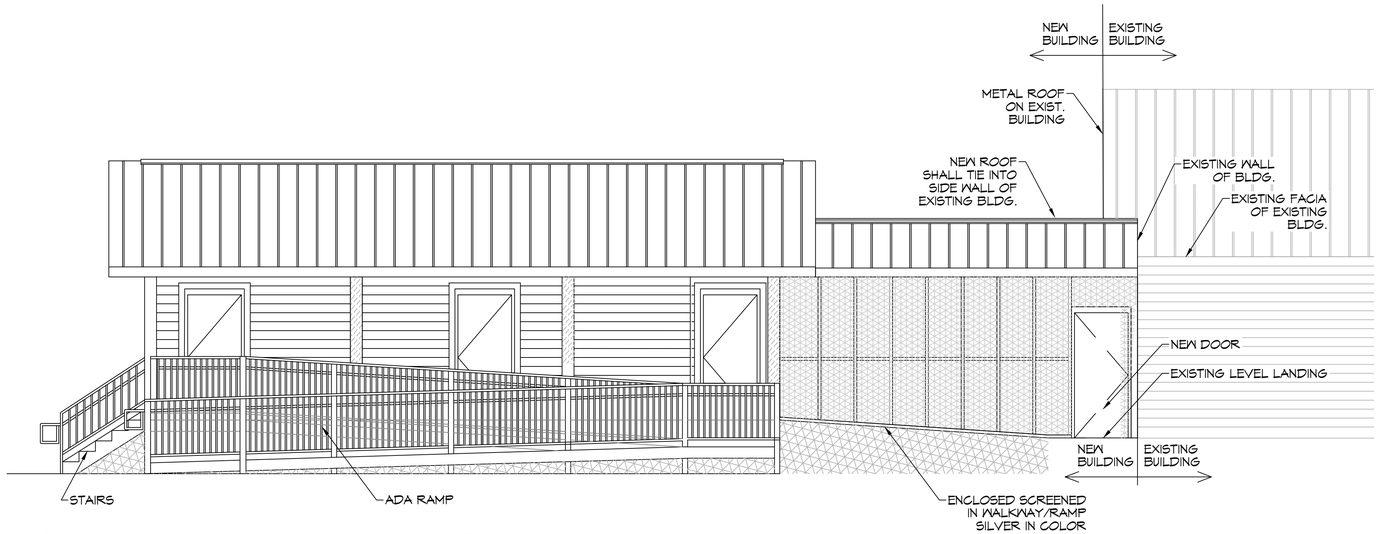

15 COMBINED FRONT ELEVATION
SCALE: 1/4"= 1'-0"

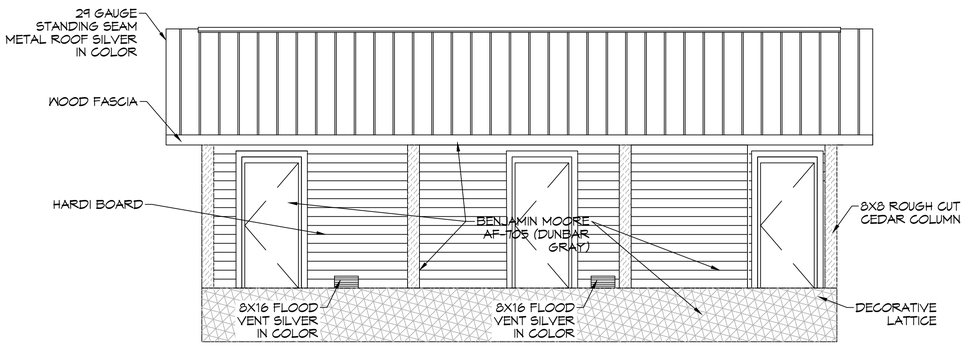

16 FRONT ELEVATION
SCALE: 1/4"= 1'-0"

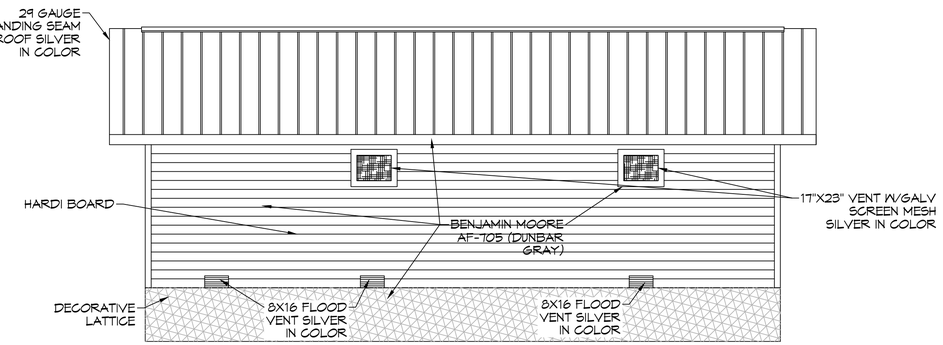

17 REAR ELEVATION
SCALE: 1/4"= 1'-0"

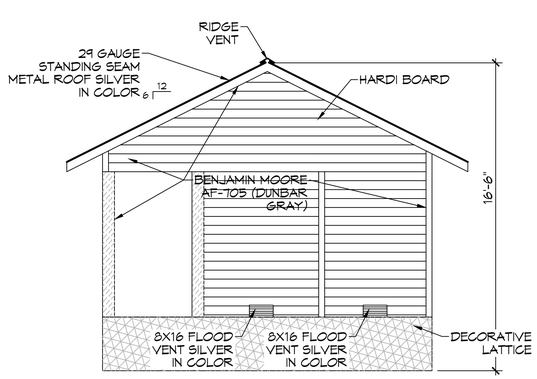

18 RIGHT ELEVATION
SCALE: 1/4"= 1'-0"

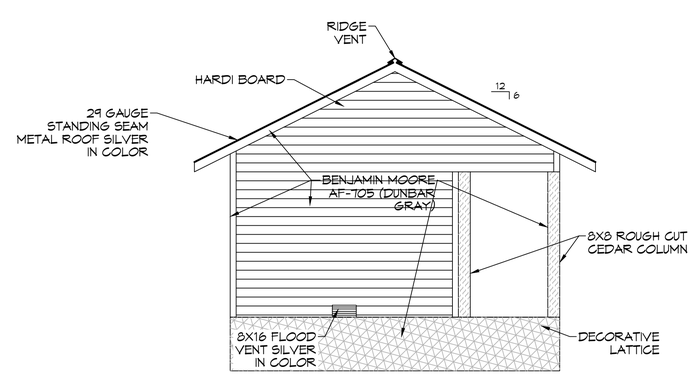

19 LEFT ELEVATION
SCALE: 1/4"= 1'-0"

DAMMON ENGINEERING, INC.
LOUISIANA & MISSISSIPPI
www.dammonengineering.com
info@dammonengineering.com
PH: 985.649.5832
Chief Engineer: Brian Mistich, PE
5544 Highway 70 Trail
Slidell, LA 70458

#	DESCRIPTION	DATE

REVISIONS

STATE OF LOUISIANA
BRIAN A. MISTICH
License No. 30187
PROFESSIONAL ENGINEER

NEW RESTROOMS
PALMETTOS ON THE BAYOU
1901 BAYOU LN.
SLIDELL, LA 70458

JOB No:	2024	DATE:	05-26-2025
DRAWN BY:	CKD	CHECKED BY:	JMS

These plans and specifications are instruments of Dammon Engineering, and shall remain the property of the undersigned. The reproduction, alteration or use of these drawings and specifications on any other project not specifically intended by the undersigned is prohibited without written consent of Dammon Engineering. Visual contact with these drawings and specifications shall constitute prima facie evidence of acceptance of these restrictions.

SHEET TITLE:
BUILDING ELEVATIONS

DRAWING NUMBER:
A102

SHEET No: 7 of 9